

GENERAL

- DO NOT SCALE FROM THESE DRAWINGS, USE WRITTEN DIMENSIONS ONLY.
- THESE DRAWINGS ARE TO BE READ IN CONJUNCTION WITH:
 - SITE DERIVED INFORMATION.
 - ANY ADDITIONAL INSTRUCTIONS/INFORMATION SUPPLIED DURING THE COURSE OF CONSTRUCTION.
 - RELEVANT GEOTECHNICAL REPORT.
- ALL LEVELS ARE TO AUSTRALIAN HEIGHT DATUM (A.H.D.). T.B.M.'S ARE SHOWN ON THE PLANS, ALL LEVELS SHALL BE RELATED TO THESE
- THE CONTRACTOR IS TO ENSURE THAT ALL FOOTPATHS, KERBS, ROAD PAVEMENT, NATURE STRIPS, STREET FURNITURE AND SERVICES DAMAGED DURING CONSTRUCTION ACTIVITIES ARE MADE GOOD TO THE SATISFACTION OF THE COUNCIL REPRESENTATIVE.
- THE CONTRACTOR IS TO COMPLY WITH THE EPA AND COUNCIL REQUIREMENTS FOR NOISE AND AIRBORNE POLLUTION.
- PRIOR TO THE COMMENCEMENT OF WORKS THE CONTRACTOR IS TO ENSURE THAT ALL REQUIRED PERMITS ARE ISSUED BY THE RELEVANT AUTHORITIES.
- ALL WORKS ARE TO BE CARRIED OUT IN ACCORDANCE WITH THE RELEVANT AUSTRALIAN STANDARDS, AND IN COMPLIANCE WITH THE BUILDING CODE OF AUSTRALIA, COUNCIL STANDARDS AND LOCAL LAWS.
- THE CONTRACTOR IS TO ENSURE THAT A LICENSED SURVEYOR IS ENGAGED TO POSITION WORKS AND PROVIDE AS CONSTRUCTED PLANS.
- NO CONTAMINATED FILL IS TO BE IMPORTED ONTO THIS SITE.
- THE CONTRACTOR IS TO ENSURE THAT POLLUTION CONTROL MEASURES ARE IN PLACE DURING CONSTRUCTION AND THAT THEY COMPLY WITH EPA BEST PRACTICE GUIDELINES.
- STRUCTURAL FILL MUST BE PLACED IN ACCORDANCE WITH NOTES AND AS3798:2007.
- THE CONTRACTOR IS TO NOTIFY THE COORDINATOR OF ENGINEERING AT COUNCIL OF HAULAGE ROUTES AND SEEK APPROVALS AS REQUIRED.
- THE CONTRACTOR IS TO ENSURE THAT ALL MAINTENANCE DEPOSITS AND BONDS ARE PAID TO THE RELEVANT AUTHORITIES AS REQUIRED.
- ALL CONSTRUCTION WORK IS TO BE LIMITED TO AUTHORITY APPROVED WORKING HOURS.
- ANY ROAD/PART ROAD CLOSURES ARE TO BE APPROVED BY COUNCIL PRIOR TO WORKS COMMENCING. IT IS THE CONTRACTOR'S RESPONSIBILITY TO SUPPLY COUNCIL WITH ANY DOCUMENTATION, SUCH AS TRAFFIC MANAGEMENT PLANS, AS REQUIRED.
- ALL TESTING TO BE AS DIRECTED AND APPROVED BY THE GEOTECHNICAL ENGINEER AND COSTS TO BE INCLUDED IN TENDER, INCLUDING THE SERVICE OF AN APPROVED GEOTECHNICAL ENGINEER. THE GEOTECHNICAL ENGINEER WILL BE REQUIRED TO ISSUE A COMPLIANCE CERTIFICATE CONFIRMING THAT THE WORKS HAVE BEEN COMPLETED TO THE STANDARD SPECIFIED.
- ALLOW FOR THE FOLLOWING COMPACTION TESTS IN TENDER (AS A MINIMUM):
 - SUBGRADE (CUT OR FILL) - 1 TEST PER 600 SQ M PER LAYER.
 - CRUSHED ROCK COURSES - 1 TEST PER 400 SQ M PER LAYER.
 - ASPHALT - AS PER VIC ROAD STANDARD REQUIREMENTS.
 - TRENCH BEDDING AND BACKFILL - 1 TEST PER 30 M PER LAYER.

STORMWATER DRAINAGE

- ALL DRAINAGE PIPES ARE TO BE R.C. CLASS '4', F.R.C. OR UP V.C. S88 UNLESS NOTED OTHERWISE ON PLAN. ALL R.C. AND F.R.C. PIPES ARE TO BE RUBBER RING JOINTED (R.R.J.).
- ALL PITS ARE TO BE CONSTRUCTED TO MAROONDAH CITY COUNCIL STANDARDS AND ALL COVERS ARE TO BE IN ACCORDANCE WITH AS3996-2006. PITS IN EXCESS OF 10m DEEP ARE TO BE FITTED WITH STEP IRONS. CONCRETE FOR ALL PITS TO BE AT LEAST GRADE FC = 25MPa UNO.
- ALL LEVELS AND DIMENSIONS ARE TO BE VERIFIED ON SITE PRIOR TO THE COMMENCEMENT OF WORKS AND ANY DISCREPANCIES ARE TO BE REFERRED TO THE ENGINEER FOR A DECISION.
- THE CONTRACTOR IS TO VERIFY THE LOCATION AND LEVEL OF SERVICES PRIOR TO ANY EXCAVATION WORKS IN THE VICINITY OF THESE SERVICES. ALL CLEARANCES BETWEEN SERVICES ARE TO BE MET IN ACCORDANCE WITH AS3500:2018 SECTION 7.2.
- THE CONTRACTOR IS RESPONSIBLE FOR DETERMINING THE EXACT LOCATION OF ALL SERVICES PRIOR TO COMMENCEMENT OF WORKS.
- THE CONTRACTOR IS TO CONTACT ALL RELEVANT AUTHORITIES 48 HOURS PRIOR TO ANY EXCAVATION WORKS IN THE VICINITY OF THE IDENTIFIED SERVICES.
- ANY EXCAVATED TRENCHES IN EXCESS OF 15M IN DEPTH ARE TO BE ADEQUATELY SHORED TO PREVENT COLLAPSE DURING WORKS.
- ALL WORKS ARE TO BE CARRIED OUT IN ACCORDANCE WITH COUNCIL APPROVED PLANS AND STANDARD DRAWINGS.
- THE CONTRACTOR IS TO OBTAIN ALL NECESSARY INSPECTIONS AND APPROVALS FROM THE COUNCIL ENGINEER AND ALL OTHER RELEVANT AUTHORITIES.
- UNO. TRENCH BACKFILL SHOULD BE COMPACTED TO NOT LESS THAN 95% OF THE DRY DENSITY RATIO FOR STANDARD COMPACTION (COHESIVE SOILS) OR 70% OF THE MINIMUM DENSITY INDEX FOR STANDARD COMPACTION (COHESIONLESS SOIL), IN ACCORDANCE WITH AS3798:2007. REFER TO SECTION DETAILS FOR DRAINAGE TRENCHES BACKFILL DETAILS.
- WHEN USING PRECAST OR PREFABRICATED UNITS, THE CONTRACTOR IS TO SEEK THE ENGINEERS APPROVAL BEFORE INSTALLATION.
- WHEN REMOVING ANY REDUNDANT PIPES AND PITS, THE CONTRACTOR MUST BACKFILL IN ACCORDANCE WITH TRENCH BACKFILL NOTES ABOVE.
- CONTRACTOR IS TO PROVIDE A SAMPLE OF GRATES TO BE PLACED ON OR ADJACENT TO PATHS FOR APPROVAL BY THE COUNCIL PRIOR TO INSTALLATION.
- COUNCIL IS TO BE GIVEN 24 HOUR NOTICE PRIOR TO INSPECTIONS OF THE FOLLOWING ITEMS:
 - A BREAK IN AND PIPE TO PIT CONNECTION, PRIOR TO BACKFILL.
 - COMPLETION OF WORKS.
- ALL PLUMBING AND DRAINAGE WORK IS TO BE COMPLETED IN ACCORDANCE WITH AS3500:2018 AND ANY OTHER RELEVANT CODES OF PRACTICE FOR SERVICES AND ASSOCIATED WORKS.
- ALL STEEL MEMBERS INCLUDING GRATES AND LINTELS ARE TO BE HOT DIPPED GALVANISED.
- ALL MINIMUM PIPE GRADES ARE TO BE IN ACCORDANCE WITH AS3500.
- GRADED DRAINAGE PITS ARE TO BE LOCATED IN SAG POINTS (LOW POINTS), THE CONTRACTOR IS TO ENSURE EVEN FALLS ARE PROVIDED TO PITS AND LOCAL GRADES FORMED IF REQUIRED TO ELIMINATE DEAD DRAINAGE SPOTS.
- THE CONTRACTOR IS RESPONSIBLE FOR VERIFYING LOCATION AND LEVEL OF ALL EXISTING DISCHARGE POINTS PRIOR TO CONSTRUCTION.

AG DRAINS

- AG DRAINS (SUBSOIL DRAINS) ARE TO BE INSTALLED IN ACCORDANCE WITH MAROONDAH CITY COUNCIL STANDARD DRAWING MCC-103 AND AS3500.
- MIN GRADE OF AG-DRAINS IS TO BE 1:200.
- AG-DRAINS ARE TO BE FITTED WITH 150 DIA INSPECTION OPENINGS (I.O.) AT THEIR TOPMOST ENDS, AT CHANGES OF FLOW DIRECTIONS AND AT A MAXIMUM HORIZONTAL DISTANCE OF 45m.
- INSPECTION OPENINGS ARE TO EXTEND VERTICALLY TO THE TOP OF A PAVED AREA OR WITHIN 300mm FROM THE SURFACE IN UNPAVED AREAS AND TERMINATED WITH A SCREW CAP LEGIBLY MARKED 'SW'. ADEQUATE CAST IRON PROTECTION COVERS ARE TO BE USED WHEN POSITIONED WITHIN TRAFFIC LANES OR PAVEMENT WITH VEHICLE ACCESS.
- THE CONTRACTOR IS TO ALLOW FOR ALL AG-DRAINS AS REQUIRED AT THE REAR OF RETAINING WALLS AND EDGE OF FLEXIBLE PAVEMENTS.
- ALL AG-DRAINS ARE TO BE WRAPPED IN GEOTEXTILE MATERIAL OR THE ENTIRE BEDDING MATERIAL IS TO BE WRAPPED WITH GEOTEXTILE FABRIC OVERLAPPING NOT LESS THAN 300mm.
- UNLESS NOTED OTHERWISE THE EMBEDMENT MATERIAL IS TO BE 20mm NOM. DIA. CLEAN SCREENINGS FOR THE FULL DEPTH OF THE EMBEDMENT TRENCH EXCEPT FOR TOPSOIL REQUIREMENTS AS PER LANDSCAPING SPECIFICATIONS.

CONCRETE

- UNLESS NOTED OTHERWISE CONCRETE CRUSHING STRENGTH AT 28 DAYS SHALL BE AS NOTED IN MAROONDAH CITY COUNCIL STANDARD DRAWINGS AND SPECIFICATIONS

BITUMEN PAVEMENT

- REFER TO PLAN HATCHING AND LEGEND FOR NOMINATION OF PAVEMENT TYPES.
- LOT TESTING SHALL BE CARRIED OUT WITH A MINIMUM OF SIX SITES WITH CHARACTERISTIC RELATIVE COMPACTION ACHIEVING THE STANDARDS OUTLINED ON PLAN AND IN DETAILS.
- WHERE THE LOT TO BE TESTED IS LESS THAN 500m² THEN THREE TESTS MAY BE USED BUT THE MEAN OF THE RESULTS MUST BE 2% HIGHER THAN THE REQUIRED STANDARDS.
- EACH PAVEMENT LAYER SHALL BE INSPECTED AND APPROVED BY THE RELEVANT AUTHORITY PRIOR TO COMMENCING THE NEXT.
- COPIES OF ALL TEST RESULTS ARE TO BE PROVIDED TO THE SUPERVISING AUTHORITY FOR DOCUMENTATION PURPOSES.

AUXILIARY WORKS


- THE CONTRACTOR IS TO SEEK COUNCIL REQUIREMENTS FOR 'NOTICES OF WORKS' WITHIN A PUBLIC ROAD RESERVE.
- NO ROADWORKS ARE TO COMMENCE UNTIL ALL TEMPORARY SIGNS AND ASSOCIATED ITEMS ARE IN PLACE AS APPROVED.
- ALL DISTURBED AREAS ARE TO BE REINSTATED AND SHAPED AS DIRECTED. ALL GRASSSED AREAS SHALL BE TOP DRESSED WITH A MINIMUM DEPTH OF 100mm OF APPROVED TOPSOIL, RAKED AND SEEDD.
- ALL ROADSIDE AREAS SHALL BE MAINTAINED FOR A MINIMUM OF THREE MONTHS OR UNTIL THEY ARE RE-ESTABLISHED TO COUNCIL SATISFACTION.
- MAINTENANCE WORKS SHALL INCLUDE BUT NOT BE LIMITED TO:
 - TOPPING UP WITH SOIL WHERE SUBSIDED
 - RE-SEEDING AS REQUIRED.
 - MOWING AND GENERAL LANDSCAPE MAINTENANCE
 - ALL LINEMARKING TO BE IN ACCORDANCE WITH COUNCIL GUIDELINES.
- REINSTATE ANY PATHS, KERBS, PAVEMENTS, BATTERS AND RETAINING WALLS DAMAGED DURING THE COURSE OF THE WORKS TO THE SATISFACTION OF THE CLIENT REPRESENTATIVE.

HEALTH AND SAFETY

- IT IS THE RESPONSIBILITY OF THE CONTRACTOR TO ENSURE ALL WORKS ARE CARRIED OUT IN A SAFE MANNER. THE WORKS SHALL COMPLY WITH APPLICABLE HEALTH AND SAFETY LEGISLATION INCLUDING CODES OF PRACTICE, AUSTRALIAN STANDARDS, GUIDANCE NOTES AND WORKSAFE REQUIREMENTS.
- THE CONTRACTOR SHALL ENSURE A RISK ASSESSMENT HAS BEEN CARRIED OUT AND DOCUMENTED FOR ALL ACTIVITIES PERFORMED ON THE SITE. SAFE WORK PROCEDURES MUST BE DOCUMENTED AS REQUIRED BY LEGISLATION AND RELEVANT AUTHORITIES. THE BUILDER MAY NEED TO ENGAGE SUITABLY EXPERIENCED CONSULTANTS TO PREPARE A SAFE WORK PROCEDURE IF THE BUILDER IS INEXPERIENCED IN THIS FIELD OR IF THEY ARE NOT SATISFIED WITH THE METHOD PROPOSED BY THE CONTRACTOR.
- THE WORKS SHALL BE CARRIED OUT IN A MANNER THAT ENSURES THE SAFETY OF THE PUBLIC AT ALL TIMES. SITE SAFETY REQUIREMENTS AND ARRANGEMENTS SHALL BE IN ACCORDANCE WITH THE REQUIREMENTS SPECIFIED BY COUNCIL.

ROAD AND DRAINAGE RECONSTRUCTION WORKS

HOLLOWAY ROAD, CROYDON NORTH, VIC 3136

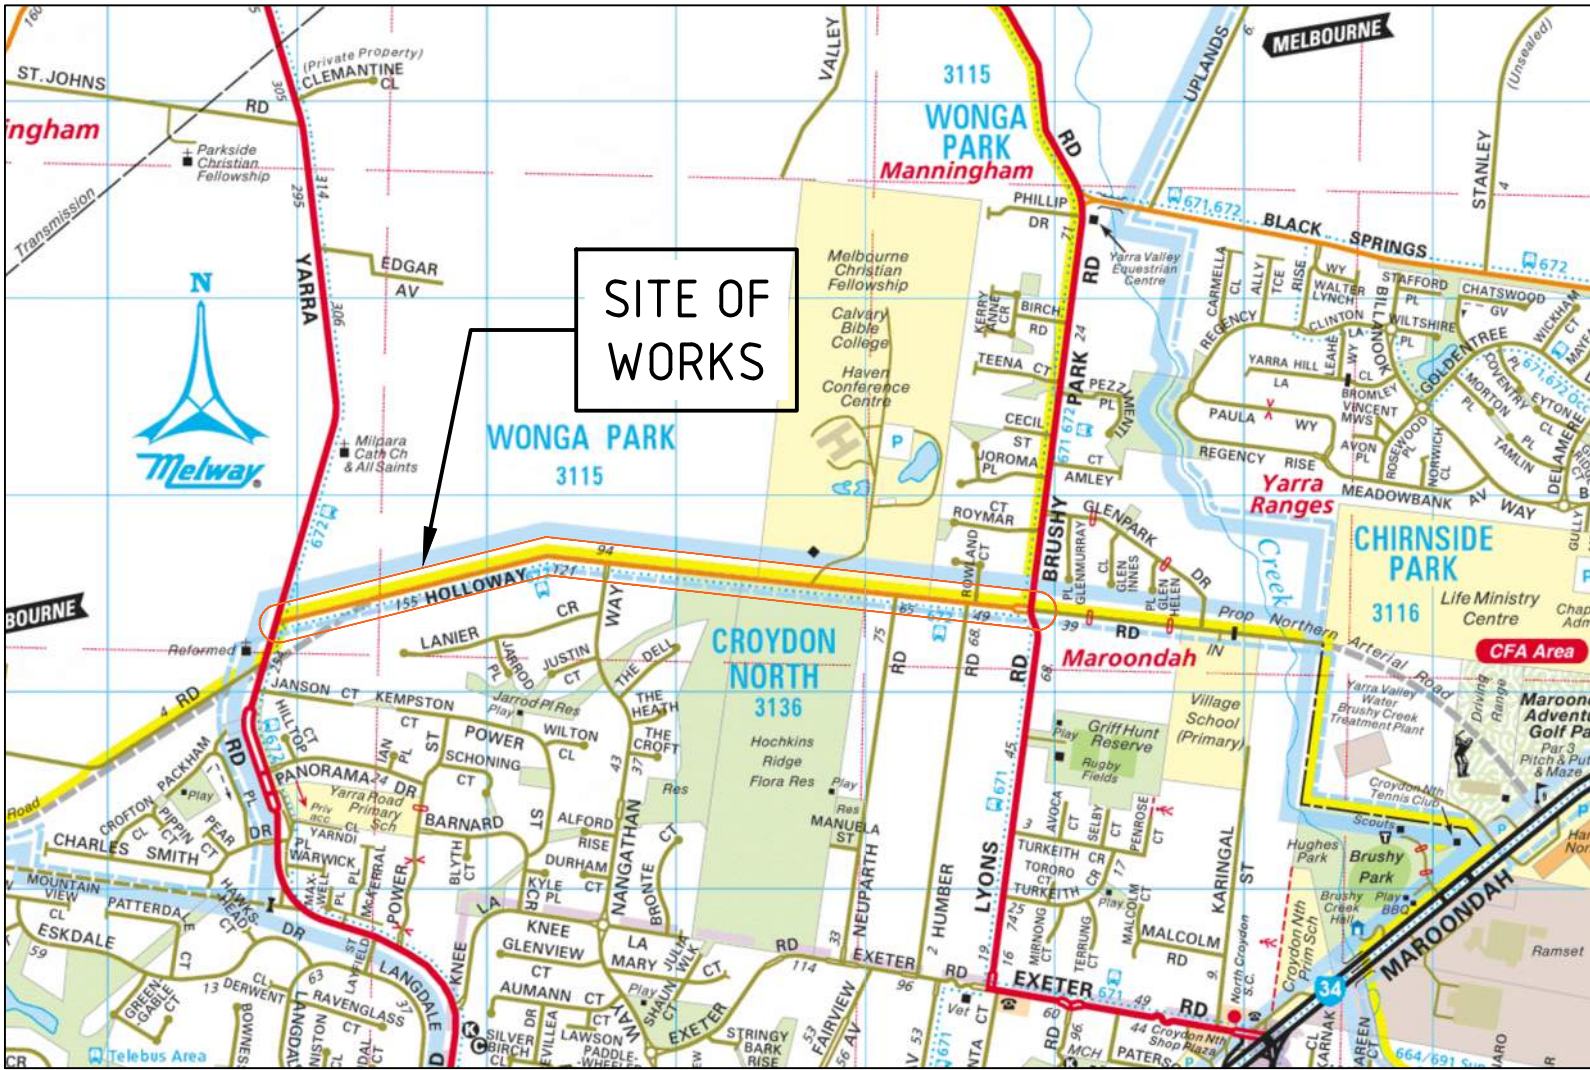

LOCALITY PLAN

THE CONTRACTOR IS TO ENGAGE THE GEOTECHNICAL ENGINEER TO APPROVE ALL FILL MATERIALS PRIOR TO PLACEMENT, SUBGRADE PRIOR TO PLACEMENT OF FILL, COMPACTION OF FILL.

SUBGRADE PREPARATION AND EARTHWORKS - PAVEMENTS

- REFER SOIL REPORT BY: PARDO ENGINEERING
- UNDER ALL PAVEMENT AREAS, STRIP ALL TOPSOIL AND PREPARE FOR PAVEMENT AS PER DETAIL.
- CUT AND FILL AS REQUIRED TO PRODUCE FINISHED SURFACE LEVEL AS SPECIFIED LESS PAVEMENT THICKNESS AS SHOWN ON DRAWINGS.
- COMPACT CUT SURFACE TO 98% STANDARD MAXIMUM DRY DENSITY (SMDD).
- THE MOISTURE CONTENT OF THE SUBGRADE OR FILL SHOULD BE WITHIN 85%-115% OF THE STANDARD OPTIMUM MOISTURE CONTENT AT THE TIME OF COMPACTION.
- PRIOR TO PLACEMENT OF FILL OR PAVEMENT REMOVE AND REPLACE SOFT OR UNSTABLE SUBGRADE WITH CLEAN WELL GRADED APPROVED MATERIAL. TO 98% SMDD. PROOF ROLL SUBGRADE SURFACE WITH A DUAL WHEELED PNEUMATIC TYRED VEHICLE (MIN. 9.4 TONNE LOADED AXLE) AND MAKE GOOD TO ANY SOFT SPOTS.
- EXCAVATED AND PREPARED SURFACES UNDER ALL PAVEMENTS SHALL BE SPRAYED WITH AN APPROVED WEED KILLER. CARE MUST BE TAKEN TO AVOID CONTAMINATING GARDEN BEDS AND LAWN AREAS.
- FILLING SHALL BE CLEAN WELL GRADED GRANULAR MATERIAL COMPACTED TO 95% MMD IN MAX 200mm LOOSE THICKNESS LAYERS, OR APPROVED IMPORTED CLAY FILL COMPACTED TO 98% SMDD IN 150mm LAYERS.
- CUT OR BACKFILL AREA BEHIND KERBING TO TOP OF KERB AND GRADE TO 1 IN 4 MAX SLOPE TO MATCH EXISTING SURFACE LEVELS.
- CONTRACTOR IS TO SUPPLY A RATE TO DEAL WITH SOFT SPOTS, THE RATE IS TO INCLUDE EXCAVATION AND REMOVAL OF SPOIL OFF SITE. RATE IS TO BE CALCULATED PER CUBIC METRE OF BACKFILL.
- 98%SMDD IS APPROXIMATELY EQUIVALENT TO 95%MMD OR 75% MINIMUM DENSITY INDEX AS NOTED IN TABLE 5.1 OF AS3798-2007.

SEDIMENT AND EROSION CONTROL

GENERAL NOTES

- SOIL CONTROL MEASURES MUST BE ADOPTED AT ALL TIMES TO THE SATISFACTION OF COUNCIL'S DESIGN ENGINEER AND THE FACILITIES MANAGER DURING THE DURATION OF THE CONTRACT. SITE CONTROLS AND EROSION MINIMISATION TECHNIQUES ARE TO BE IN ACCORDANCE WITH THE INSTITUTE OF ENGINEERS AUSTRALIA PUBLICATION 'SOIL EROSION AND SEDIMENT CONTROL', EPA GUIDELINES AND OTHER CONTRACT DOCUMENTATION INCLUDING THIS PLAN.
- SITE ESTABLISHMENT AND STOPPING TOPSOIL.
 - STOCKPILE SOIL IN ALLOCATED LOCATION AND PROVIDE SILT CONTROL BARRIERS IF STOCKPILE IS LEFT OVERNIGHT.
 - WASH DOWN ANY VEHICLES LEAVING SITE AFTER TREADING ON SOIL.
 - PLACE CRUSHED ROCK TO A DEPTH OF 150mm MINIMUM TO ALL VEHICLE ACCESS AREAS OVER AN APPROVED WOVEN GEOTEXTILE FABRIC (DUX WISS OR EQUIVALENT).
 - GRADE ALL SOIL AREAS AWAY FROM MAIN CONSTRUCTION AREA AND TOWARDS DRAINAGE POINTS.
 - PLACE FILTER MATERIAL SUCH AS HAY BALES OR SILT FENCES AROUND DRAINAGE POINTS.
 - INSTALL ON-SITE WASTE RECEPTORS (e.g. MINI-SKIPS, BINS, WIND PROOF LITTER RECEPTORS).
- CONSTRUCTION OF DRAINAGE SYSTEM:
 - CARRY OUT WORKS IN DRY WEATHER.
 - DO NOT LEAVE TRENCHES OPEN FOR A LONG PERIOD OF TIME.
 - BUILD DRAINAGE SYSTEM COMMENCING FROM DOWN STREAM.
 - PLACE FILTER MATERIAL IN EXISTING PIT DOWN STREAM, UNTIL ALL DRAINAGE IS IN PLACE AND THEN INSTALL SILT CONTROL DEVICES AT EACH NEW PIT.
- CONSTRUCTION OF MAIN WORKS:
 - ENSURE THAT SOIL IS KEPT MOST TO MINIMISE AIR POLLUTION.
 - DO NOT LEAVE SOIL EXPOSED FOR LONG PERIODS OF TIME.
 - ENSURE FALLS OF CUT OR FILL ARE AWAY FROM MAIN WORKING AREA.
 - INSTALL ROOF DOWNPIPES AS SOON AS PRACTICABLE - IF NECESSARY USE TEMPORARY CONNECTIONS TO ENSURE STORMWATER DOES NOT DISCHARGE OVER LOOSE SOIL.
- LANDSCAPING.
 - PLACE VEGETATION SUITABLE TO MINIMISE LOOSE SOIL CONDITIONS. REFER TO THE APPROVED LANDSCAPING PLAN FOR ADDITIONAL INFORMATION.

TREATMENT DEVICES

- SEDIMENT FENCES, SEDIMENT FENCES ARE TO BE PLACED AS REQUIRED. THEY CONSIST OF GEOTEXTILE FILTER FABRIC STAPLED ONTO 40mm SQUARE HARDWOOD STAKES OR WIRE TIED TO STEEL POSTS. THE FILTER FABRIC MUST BE BURIED 100mm MIN INTO THE GROUND AND STAND UP TO A HEIGHT OF 700mm. POSTS ARE TO BE SPACED AT 2.0m CENTRES AND DRIVEN 600mm INTO THE GROUND, WHEN STOCKPILING GRANULAR MATERIALS INCLUDING TOP SOILS, A SEDIMENT FENCE SHOULD BE ERECTED AT THE PERIMETER OF THE STOCKPILE IF LEFT OVERNIGHT.
- PROTECTION OF DRAINAGE POINTS; ALL DRAINAGE POINTS, WHETHER TEMPORARY OR PERMANENT, SHALL BE PROTECTED FROM POLLUTED WATERS. THE PRINCIPAL CONTRACTOR MAY USE STRAW BALES HELD IN PLACE BY AT LEAST TWO DRIVEN PICKETS OR SEDIMENT FENCES TO FULLY SURROUND THE DRAINAGE POINT.
- GENERAL BUILDING OPERATIONS; BUILDING OPERATIONS SUCH AS WASHING OF TOOLS AND PAINTING EQUIPMENT, CUTTING MASONRY OR THE USE OF ANY OTHER WATER COOLED CUTTING EQUIPMENT SHOULD BE CARRIED OUT IN A CONTROLLED AREA, WHERE POSSIBLE ON A NATURAL FILTERED AREA SUCH AS A GRASSSED TRENCH, OR IN THE VICINITY OF A SEDIMENT SETTLING TANK.
- ALL VEHICLE ENTRY/EXIT POINTS ARE TO BE TREATED WITH CRUSHED ROCK OVER AN APPROVED WOVEN GEOTEXTILE FABRIC (DUX WISS OR EQUIVALENT), WELL COMPACTED AND ADJACENT TO THE EXIT DRIVE. THE PRINCIPAL CONTRACTOR IS TO PROVIDE SUITABLE WASHING FACILITIES FOR CLEANING OF ALL VEHICLES PRIOR TO THEM EXITING THE SITE SO AS TO PREVENT ANY GREASE, OIL, MUD, CLAY OR OTHER SUBSTANCES FALLING OR RUNNING OFF A VEHICLE ON THE ROAD PAVEMENT OR INTO ANY DRAIN. THE CONDITION OF THE SITE ACCESS/EGRESS IS TO BE CONTINUOUSLY MONITORED AND CLEANED DOWN AS NECESSARY DURING THE COURSE OF THE CONTRACT TO MAINTAIN CLEAN FOOTPATHS AND ROADWAYS.

ADDITIONAL NOTES FOR SEDIMENT AND EROSION CONTROL

- THE CONTRACTOR IS RESPONSIBLE FOR THE ESTABLISHMENT AND MAINTENANCE OF ALL EROSION AND SEDIMENT CONTROL MEASURES TO SUCH TIME THAT THE PROJECT IS COMPLETED AND OFFICIALLY HANDED OVER TO THE CLIENT. THIS MAY INCLUDE THE PROVISION OF TEMPORARY DRAINAGE AND WATER QUALITY MANAGEMENT DEVICES.
- DO NOT STOP OR EXCAVATE SITE UNTIL BUILDING WORKS ARE READY TO PROCEED.
- OBTAIN ALL NECESSARY PERMITS, LIENCES AND APPROVALS, REFER TO COUNCIL APPROVED DRAWINGS AND DOCUMENTATION.
- ESTABLISH ALL REQUIRED ENTRY/EXIT POINTS AND TREAT THESE AREAS AS DESCRIBED ABOVE.
- STACK SOILS IN PRE-DEFINED EROSION CONTROL AREAS, WHEN LEFT OVER NIGHT.
- ACCIDENTAL SPILLS OF SOIL OR OTHER MATERIALS ONTO THE ROAD OR INTO THE GUTTER OR DRAINS SHOULD BE REMOVED PRIOR TO STORMS AND AT LEAST UPON COMPLETION OF THE DAY'S WORK. MATERIALS SHOULD BE SWEEPED OFF THE ROAD AND NOT WASHED DOWN THE GUTTER.
- EROSION CONTROL DEVICES SHOULD BE INSPECTED REGULARLY AND AFTER EVERY STORM EVENT.
- CONCRETE WASTE WASHED FROM TRUCKS AND MIXERS SHOULD BE CONTAINED ON-SITE AND NOT DISPOSED OF, DOWN A DRAIN OR IN ANY OTHER WAY WHICH MAY BE CONSIDERED HARMFUL TO THE ENVIRONMENT.

EROSION CONTROL PLAN

- AN EROSION CONTROL PLAN IS TO BE IMPLEMENTED ON SITE DURING CONSTRUCTION TO PREVENT SEDIMENT FROM LEAVING THE SITE AND ENTERING THE DRAINAGE SYSTEMS, eg. HAY BALES WITH GEOTEXTILE MATERIAL TO THE SATISFACTION OF THE RELEVANT AUTHORITY.

MAROONDAH CITY COUNCIL - STANDARD CONSTRUCTION NOTES - MCC-002

GENERAL NOTES

- ALL WORK SHALL BE CARRIED OUT IN ACCORDANCE WITH MAROONDAH CITY COUNCIL STANDARD DRAWINGS AND SPECIFICATIONS UNLESS SPECIFIED OTHERWISE.
- WHERE WORKS ARE IN THE VICINITY OF EXISTING SERVICES, THE CONTRACTOR SHALL VERIFY ALL LOCATIONS AND DEPTHS PRIOR TO THE COMMENCEMENT OF WORKS. THE CONTRACTOR SHALL ADVISE THE SUPERINTENDENT OF ANY REQUIRED ALTERATIONS.
- ALL WORK PRACTICES SHALL COMPLY WITH THE OCCUPATIONAL HEALTH & SAFETY ACT AND ALL RELEVANT REGULATIONS AND CODES OF PRACTICE (IN PARTICULAR, THE CODE OF PRACTICE FOR SAFETY PRECAUTIONS IN TRENCHING OPERATIONS).
- WORKSAFE VICTORIA IS TO BE INFORMED FOR TRENCHING OPERATIONS WHERE THE DEPTH IS GREATER THAN 1.5m.
- THE CONTRACTOR SHALL STRICTLY COMPLY WITH 'NO GO ZONE' CLEARANCE REQUIREMENTS WHEN WORKING WITHIN THE VICINITY OF OVERHEAD ELECTRICAL ASSETS/CABLES. FOR ANY OPERATION WHICH ENCLOSES ON THE 30m 'NO GO ZONE', THE CONTRACTOR SHALL OBTAIN A WRITTEN PERMIT TO WORK FROM WORKSAFE. CONTRACTORS SHALL ALSO COMPLY WITH RELEVANT WORKING CLEARANCES FOR OTHER UNDERGROUND UTILITIES AS SPECIFIED BY THE UTILITY OWNERS, INCLUDING BUT NOT LIMITED TO UNDERGROUND GAS & ELECTRICAL SERVICES. FURTHER INFORMATION ON 'NO GO ZONE' CLEARANCE REQUIREMENTS, REFER TO CURRENT WORKSAFE VICTORIA PUBLICATIONS (WWW.WORKSAFE.VIC.GOV.AU).
- ALL CONCRETE SHALL BE SAWCUT TO THE NEAREST JOINT UNLESS SPECIFIED OTHERWISE.
- ALL SERVICE COVERS WITHIN THE LIMIT OF WORKS SHALL BE ADJUSTED TO MATCH PROPOSED FINISHED SURFACE LEVELS.
- NO TREES OR VEGETATION SHALL BE REMOVED UNLESS AUTHORIZED BY MAROONDAH CITY COUNCIL.
- ALL DISTURBED AREAS SHALL BE TOPSOILED AND SEEDD TO A MINIMUM DEPTH OF 100mm. NATURE STRIPS SHALL BE GRADED EVENLY FROM THE TOP OF KERB TO THE FRONT OF PATH OR AS DIRECTED.
- SITE EROSION CONTROL AND MINIMISATION MEASURES SHALL BE ADOPTED AT ALL TIMES IN ACCORDANCE WITH THE ENVIRONMENTAL PROTECTION AUTHORITY'S ENVIRONMENTAL GUIDELINES FOR MAJOR CONSTRUCTION SITES.
- TRAFFIC MANAGEMENT IS TO BE UNDERTAKEN IN ACCORDANCE WITH THE ROAD MANAGEMENT ACT 2004 AND AS1742.3. ALL SIGNAGE (TEMPORARY AND PERMANENT) SHALL BE CLASS 1 REFLECTIVE GRADE.
- ALL CONCRETE TO HAVE COMPRESSIVE STRENGTH AT 28 DAYS NOT LESS THAN 25 MPa UNLESS SPECIFIED OTHERWISE.
- ALL CRUSHED ROCK TO BE CURRENT VICROADS REGISTERED MIXES.
- CLASS 3 CRUSHED ROCK & CEMENT TREATED CRUSHED ROCK MAY CONTAIN 100% CRUSHED CONCRETE IN ACCORDANCE WITH VICROADS TECHNICAL NOTE TN 107 - USE OF RECYCLED MATERIALS IN ROAD PAVEMENTS.
- ALL LINE MARKING TO BE IN ACCORDANCE WITH AUSTRALIAN STANDARDS AS 1742.1 AND TO BE LONG LIFE THERMOPLASTIC IN ACCORDANCE WITH VICROADS SECTION 724 OR AS DIRECTED BY SUPERVISING ENGINEER.
- WHERE PRODUCTS HAVE RECOMMENDED SUPPLIERS, ALTERNATIVES MAY BE CONSIDERED, HOWEVER MUST BE ACCEPTED BY COUNCIL IN WRITING.
- (REMOVED)
- (REMOVED)
- DRAINAGE NOTES
- NO INTERNAL DIMENSION OF JUNCTION PITS SHALL BE LESS THAN PIPE DIAMETER PLUS 150mm.
- WHERE PIT DEPTH EXCEEDS 1000mm, STEP IRONS ARE TO BE INSTALLED IN ACCORDANCE WITH MAROONDAH CITY COUNCIL STANDARD DRAWING MCC-202.
- WHERE PIT DEPTH EXCEEDS 1500mm, PIT WALLS ARE TO BE REINFORCED WITH S172 MESH CENTRALLY PLACED.
- WHERE PIT DEPTH EXCEEDS 1800mm AND/OR PIPE DIAMETER EXCEEDS 450mm, PIT WALLS ARE TO BE 200mm THICK CONCRETE.
- WHERE PIT DEPTH EXCEEDS 3600mm, PIT IS TO BE DESIGNED IN ACCORDANCE WITH VICROADS STANDARD DRAWINGS SD 1011.
- PRECAST PITS MAY BE USED AS JUNCTION PITS SUBJECT TO COUNCIL APPROVAL IN WRITING.
- WITHIN NON-TRAFFICABLE AREAS, ALL PIT LIDS ARE TO BE MINIMUM CLASS B, LIGHTWEIGHT & LOCKABLE IN ACCORDANCE WITH AUSTRALIAN STANDARDS AS 3996:2019, INSTALLED IN ACCORDANCE WITH MANUFACTURER'S SPECIFICATIONS.
- WITHIN TRAFFICABLE AREAS, ALL PIT LIDS ARE TO BE MINIMUM CLASS D, HEAVY DUTY IN ACCORDANCE WITH AUSTRALIAN STANDARDS AS 3996:2019, INSTALLED IN ACCORDANCE WITH MANUFACTURER'S SPECIFICATIONS.
- ALL GRATED PIT LIDS ARE TO BE BICYCLE SAFE & INSTALLED IN ACCORDANCE WITH MANUFACTURER'S SPECIFICATIONS.




WARNING
BEWARE UNDERGROUND SERVICES
THE LOCATIONS OF SERVICES ARE APPROXIMATE ONLY AND THEIR EXACT POSITION SHOULD BE PROVEN ON SITE. NO GUARANTEE IS GIVEN THAT ALL EXISTING SERVICES ARE SHOWN

DRAWING REGISTER

DRAWING NO	DRAWING TITLE
C001	TITLE SHEET
C002	OVERALL PLAN
C003	OVERALL PLAN
C004-C014	EXISTING CONDITIONS AND DEMOLITION PLAN
C015-C025	EXISTING PAVEMENT CUT TO REUSE PLAN
C026-C036	EARTHWORKS CUT/FILL PLAN
C037-C047	GENERAL LAYOUT PLAN
C048-C058	OVERLAY - REGULATION CRUSHED ROCK PLAN
C059-C069	DRAINAGE LAYOUT PLAN
C070-C080	SURVEY SETOUT PLAN
C081-C082	SURVEY SETOUT DETAILS
C083	TYPICAL SECTIONS A-A, B-B, AND C-C
C084	TYPICAL SECTIONS D-D, E-E, AND F-F
C085	TYPICAL SECTIONS G-G, H-H, AND I-I
C086	TYPICAL SECTIONS J-J, AND K-K
C087-C091	LONGITUDINAL SECTION - CENTRELINE 'A' (CL A)
C092	LONGITUDINAL SECTIONS - CENTRELINE 'B' AND 'C' (CL A & CL B)
C093	LONGITUDINAL SECTIONS - CENTRELINE 'D', 'E', 'F', 'G' AND 'H'
C094-C097	LONGITUDINAL SECTION - LIP OF KERB 'J' (LOK J)
C098-C100	LONGITUDINAL SECTION - LIP OF KERB 'K' (LOK K)
C101	LONGITUDINAL SECTION - LIP OF KERB 'L' (LOK L)
C102-C103	LONGITUDINAL SECTION - LIP OF KERB 'M' (LOK M)
C104-C105	LONGITUDINAL SECTION - LIP OF KERB 'N' (LOK N)
C106	LONGITUDINAL SECTION - LIP OF KERB 'O' (LOK O)
C107	LONGITUDINAL SECTION - LIP OF KERB 'P' (LOK P)
C108	LONGITUDINAL SECTION - LIP OF KERB 'Q' (LOK Q)
C109	LONGITUDINAL SECTIONS - LIP OF KERB 'R' AND 'S' (LOK R & LOK S)
C110-C113	LONGITUDINAL SECTION - FRONT OF FOOTPATH 'T' (FOFP T)
C114	LONGITUDINAL SECTION - FRONT OF FOOTPATH 'U' (FOFP U)
C115	LONGITUDINAL SECTION - FRONT OF FOOTPATH 'V' (FOFP V)


DRAWING REGISTER

DRAWING NO	DRAWING TITLE
C116	LONGITUDINAL SECTION - FRONT OF FOOTPATH 'W' (FOFP W)
C117	CROSS SECTIONS - CENTRELINE 'A' - CH 10.000 A - CH 50.000 A
C118	CROSS SECTIONS - CENTRELINE 'A' - CH 60.000 A - CH 115.000 A
C119	CROSS SECTIONS - CENTRELINE 'A' - CH 120.000 A - CH 180.000 A
C120	CROSS SECTIONS - CENTRELINE 'A' - CH 200.000 A - CH 260.000 A
C121	CROSS SECTIONS - CENTRELINE 'A' - CH 280.000 A - CH 330.000 A
C122	CROSS SECTIONS - CENTRELINE 'A' - CH 336.853 A - CH 380.000 A
C123	CROSS SECTIONS - CENTRELINE 'A' - CH 395.000 A - CH 460.000 A
C124	CROSS SECTIONS - CENTRELINE 'A' - CH 473.000 A - CH 540.000 A
C125	CROSS SECTIONS - CENTRELINE 'A' - CH 560.000 A - CH 602.000 A
C126	CROSS SECTIONS - CENTRELINE 'A' - CH 610.000 A - CH 678.818 A
C127	CROSS SECTIONS - CENTRELINE 'A' - CH 690.000 A - CH 750.000 A
C128	CROSS SECTIONS - CENTRELINE 'A' - CH 757.328 A - CH 810.000 A
C129	CROSS SECTIONS - CENTRELINE 'A' - CH 820.000 A - CH 855.000 A
C130	CROSS SECTIONS - CENTRELINE 'A' - CH 864.000 A - CH 920.000 A
C131	CROSS SECTIONS - CENTRELINE 'A' - CH 940.000 A - CH 980.000 A
C132	CROSS SECTIONS - CENTRELINE 'A' - CH 1000.000 A - CH 1086.661 A
C133	CROSS SECTIONS - CENTRELINE 'A' - CH 1114.871 A - CH 1150.000 A
C134	CROSS SECTIONS - CENTRELINE 'A' - CH 1160.000 A - CH 1230.000 A
C135	CROSS SECTIONS - CENTRELINE 'A' - CH 1235.000 A - CH 1270.000 A
C136	CROSS SECTIONS - CENTRELINE 'A' - CH 1278.840 A - CH 1335.000 A
C137	CROSS SECTIONS - CENTRELINE 'A' - CH 1367.363 A - CH 1395.000 A
C138	CROSS SECTIONS - CENTRELINE 'A' - CH 1390.000 A - CH 1427.798 A
C139	CROSS SECTIONS - CENTRELINE 'A' - CH 1467.363 A - CH 1505.000 A
C140	CROSS SECTIONS - CENTRELINE 'A' - CH 1510.000 A - CH 1535.000 A
C141	CROSS SECTIONS - CENTRELINE 'A' - CH 1550.000 A - CH 1554.431 A
C142-C147	VEHICLE CROSSINGS - B85 VERTICAL CLEARANCE CHECKS
C148-C152	DRAINAGE LONGITUDINAL SECTIONS
C153-C154	DRAINAGE PIT SCHEDULE
C155-C156	SWEEP PATH ANALYSIS PLAN - MAROONDAH WASTE VEHICLE

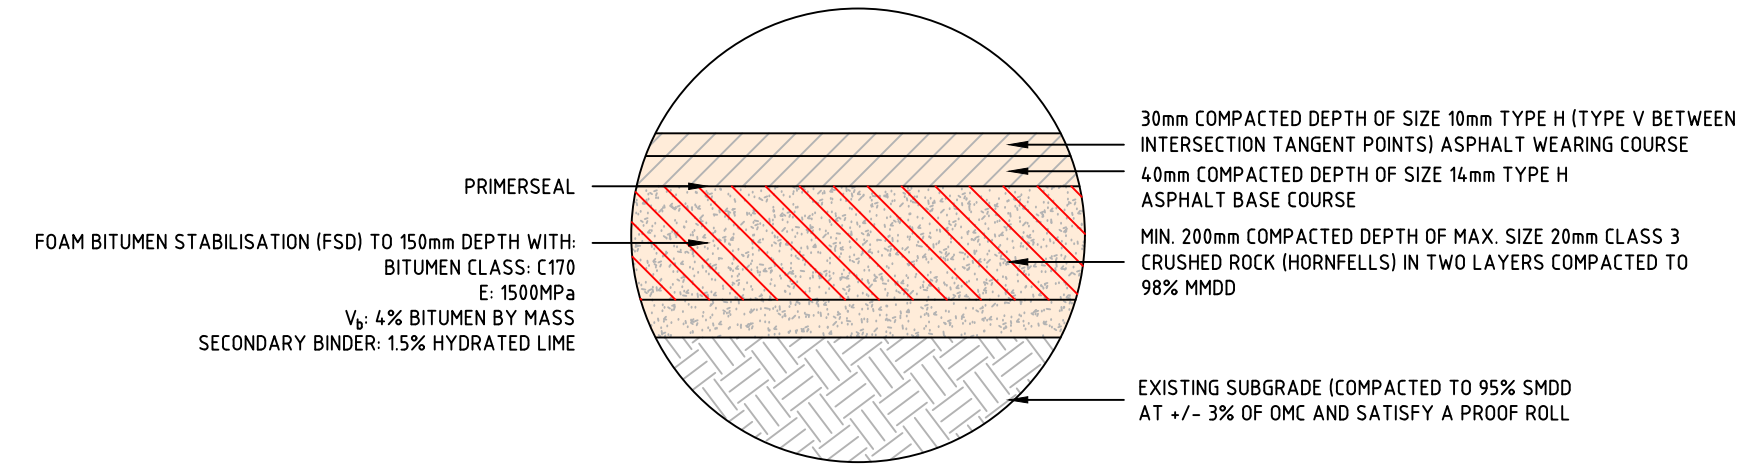

FULL DEPTH PAVEMENT DETAIL

IN ACCORDANCE WITH MAROONDAH CITY COUNCIL STANDARD DRAWING MCC-101 AND GEOTECHNICAL REPORT BY: PARDO ENGINEERING

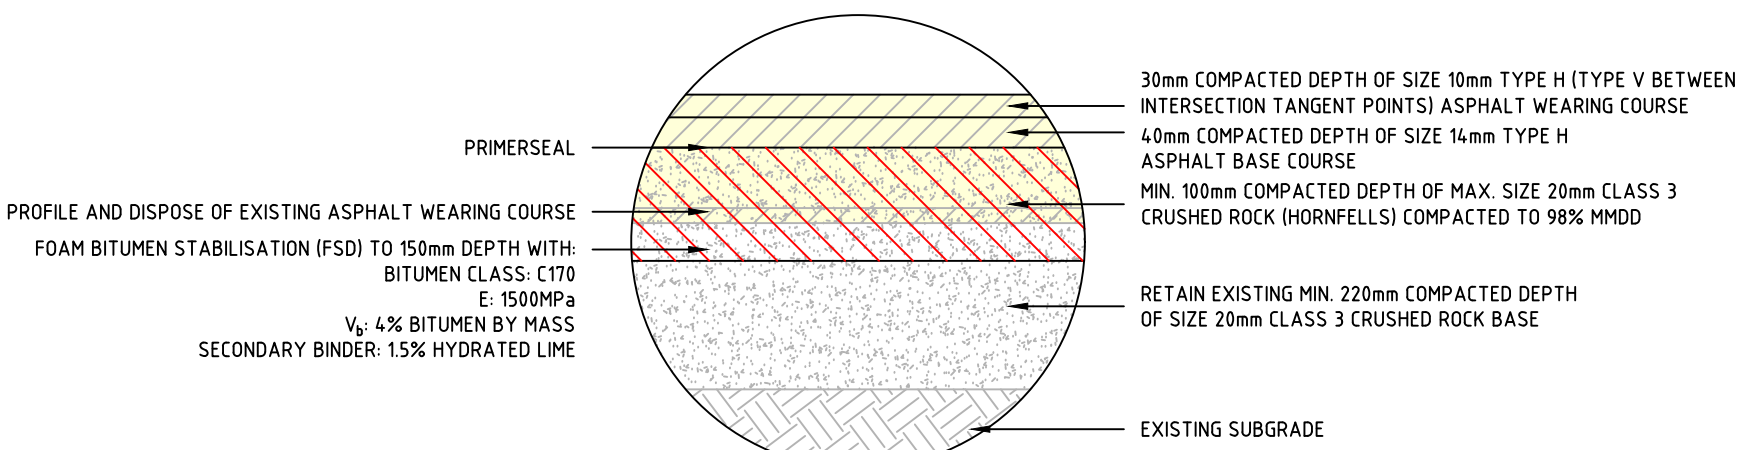

OVERLAY PAVEMENT DETAIL

IN ACCORDANCE WITH MAROONDAH CITY COUNCIL STANDARD DRAWING MCC-101 AND GEOTECHNICAL REPORT BY: PARDO ENGINEERING

100% DETAILED DESIGN
NOT FOR CONSTRUCTION

REV	DESCRIPTION	DATE	INT	APP	ELECTRONIC COPIES OF THIS DRAWING ARE NOT TO BE USED FOR DIMENSIONAL SETOUT.
F	100% DETAILED DESIGN - ISSUED FOR REVIEW	20-03-2026	KC	KC	
E	100% DETAILED DESIGN - ISSUED FOR REVIEW	20-02-2026	KC	KC	
D	80% DETAILED DESIGN - ISSUED FOR REVIEW	05-08-2025	KC	KC	
C	FUNCTIONAL DESIGN - ISSUED FOR REVIEW	08-10-2024	KC	KC	
B	FUNCTIONAL DESIGN - ISSUED FOR REVIEW	05-06-2024	KC	KC	
A	FUNCTIONAL DESIGN - ISSUED FOR REVIEW	14-03-2024	KC	SS	
REV	DESCRIPTION	DATE	INT	APP	

THIS DRAWING IS COPYRIGHT TO FMG ENGINEERING. NO PART OF THIS DRAWING, INCLUDING THE WHOLE OR PART, SHALL BE USED FOR ANY PURPOSE OR SITE OTHER THAN WHICH IT WAS PREPARED, NOR BY ANY THIRD PARTY, WITHOUT THE PRIOR WRITTEN CONSENT OF FMG ENGINEERING.

CONTRACTORS MUST SET OUT ALL WORK AND VERIFY ALL CONDITIONS, LEVELS AND DIMENSIONS ON SITE PRIOR TO COMMENCEMENT OF ANY WORK OR MAKING OF ANY SHOP DRAWINGS WHICH MUST BE SUBMITTED AND APPROVED PRIOR TO ANY MANUFACTURE.

ALL WORK MUST BE EXECUTED IN ACCORDANCE WITH THE RULES, REGULATIONS, BY LAWS AND REQUIREMENTS OF ALL AUTHORITIES HAVING JURISDICTION OVER ANY PART OF THE WORK.

OR AS SHOWN

ORIENTATION

HEIGHT DATUM
AHD
COORDINATE DATUM
MGA 20 ZONE 55
SURVEY DATE
NOVEMBER 2023
AERIAL IMAGE DATE
12-02-2022

ADELAIDE
MELBOURNE
SYDNEY
BRISBANE


ENGINEERING FORWARD THINKING
P 03 9815 7600 2 Dornville Ave, Hawthorn VIC 3122
fmgeengineering.com.au | P 1300 975 878 | ABN 58 083 071 185
ISO 9001 Quality Management System | ISO 45001 OH&S Management System

CLIENT
MAROONDAH CITY COUNCIL
PROJECT TITLE
ROAD AND DRAINAGE RECONSTRUCTION WORKS
SITE ADDRESS
HOLLOWAY ROAD
CROYDON NORTH, VIC, 3136
DRAWING TITLE
TITLE SHEET

DRAWN
GK / KC
EW / KC
156
NO. OF SHEETS
CHECKED
AH
DATE STARTED
DECEMBER 2023
SITE ID & JOB NO.
S05864-287037
REV.
DRAWING NO.
C001
F



WARNING
BEWARE UNDERGROUND SERVICES
THE LOCATIONS OF SERVICES ARE
APPROXIMATE ONLY AND THEIR EXACT
POSITION SHOULD BE PROVEN ON SITE. NO
GUARANTEE IS GIVEN THAT ALL EXISTING
SERVICES ARE SHOWN

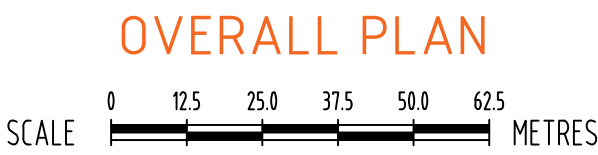


REV	DESCRIPTION	DATE	INIT	APP	ELECTRONIC COPIES OF THIS DRAWING ARE NOT TO BE USED FOR DIMENSIONAL SETOUT.
F	100% DETAILED DESIGN - ISSUED FOR REVIEW	20-03-2026	KC	KC	
E	100% DETAILED DESIGN - ISSUED FOR REVIEW	20-02-2026	KC	KC	
D	80% DETAILED DESIGN - ISSUED FOR REVIEW	05-08-2025	KC	KC	
C	FUNCTIONAL DESIGN - ISSUED FOR REVIEW	08-10-2024	KC	KC	
B	FUNCTIONAL DESIGN - ISSUED FOR REVIEW	05-06-2024	KC	KC	
A	FUNCTIONAL DESIGN - ISSUED FOR REVIEW	14-03-2024	KC	SS	

CLIENT



ORIENTATION

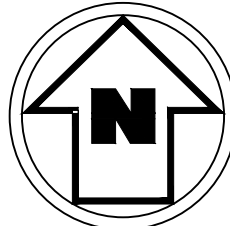

HEIGHT DATUM

AHD
COORDINATE DATUM
MGA 20 ZONE 55
SURVEY DATE
NOVEMBER 2023
AERIAL IMAGE DATE
12-02-2022



ENGINEERING FORWARD THINKING
P 03 9815 7600 2 Domville Ave, Hawthorn VIC 3122
fmgengineering.com.au | P 1300 975 878 | ABN 58 083 071 185
ISO 9001 Quality Management System | ISO 45001 OH&S Management System



ADELAIDE
MELBOURNE
SYDNEY
BRISBANE

SIGNATURE

CLIENT
MAROONDAH CITY COUNCIL
PROJECT TITLE
ROAD AND DRAINAGE RECONSTRUCTION WORKS
SITE ADDRESS
HOLLOWAY ROAD
CROYDON NORTH, VIC, 3136
DRAWING TITLE
OVERALL PLAN

100% DETAILED DESIGN
NOT FOR CONSTRUCTION

DESIGNED GK / KC	DRAWN EW / KC
CHECKED AH	NO. OF SHEETS 156
SCALE 1:1,250@A1	DATE STARTED DECEMBER 2023
SITE ID & JOB NO. S65864-287037	REV. F
DRAWING NO. C002	

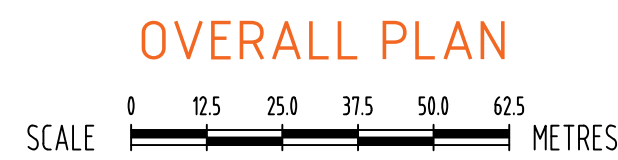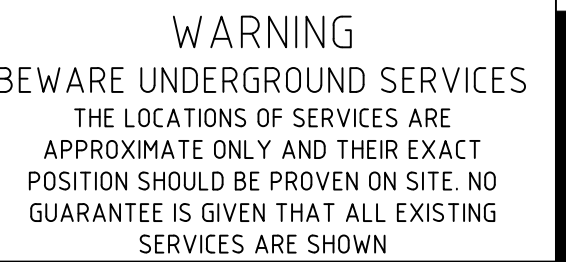

100% DETAILED DESIGN
NOT FOR CONSTRUCTION

[illegible]

LEGEND

- FOAM BITUMEN STABILISED FULL DEPTH PAVEMENT - CONSTRUCTED IN ACCORDANCE WITH DETAIL ON SHEET C001
- FOAM BITUMEN STABILISED OVERLAY PAVEMENT - CONSTRUCTED IN ACCORDANCE WITH DETAIL ON SHEET C001
- ASPHALT OVERLAY PAVEMENT - CONSTRUCTED IN ACCORDANCE WITH DETAIL ON SHEET C001
- 150mm THICK CONCRETE VEHICLE CROSSING - CONSTRUCTED IN ACCORDANCE WITH MAROONDAH CITY COUNCIL MCC-501
- 160mm COMPACTED DEPTH ASPHALT VEHICLE CROSSING - CONSTRUCTED IN GENERAL ACCORDANCE WITH MAROONDAH CITY COUNCIL MCC-503
- REGULATION (MINIMUM 150mm COMPACTED DEPTH) SIZE 20mm CLASS 2 CRUSHED ROCK VEHICLE CROSSING - CONSTRUCTED IN GENERAL ACCORDANCE WITH MAROONDAH CITY COUNCIL MCC-503


- 125mm THICK REINFORCED CONCRETE FOOTPATH - CONSTRUCTED IN ACCORDANCE WITH MAROONDAH CITY COUNCIL MCC-401
- CONCRETE PEDESTRIAN CROSSING - CONSTRUCTED IN ACCORDANCE WITH MAROONDAH CITY COUNCIL MCC-405, MCC-406 AND MCC-407
- TOPSOIL & SEED (MAROONDAH CITY COUNCIL APPROVED) REINSTATEMENT - REINSTATED IN ACCORDANCE WITH MAROONDAH CITY COUNCIL SPECIFICATIONS
- CONCRETE KERB AND CHANNEL - CONSTRUCTED IN ACCORDANCE WITH MAROONDAH CITY COUNCIL STANDARD DRAWING MCC-107
- CONCRETE SLEEPER RETAINING WALL - CONSTRUCTED IN ACCORDANCE WITH MAROONDAH CITY COUNCIL STANDARD DRAWING MCC-703

- NEW DRAINAGE PIPE
- NEW DRAINAGE PIT
- SUBSURFACE DRAINAGE - INSTALLED IN ACCORDANCE WITH MAROONDAH CITY COUNCIL STANDARD DRAWING MCC-103
- SUBSURFACE DRAINAGE FLUSHOUT RISER & COVER - INSTALLED IN ACCORDANCE WITH MAROONDAH CITY COUNCIL STANDARD DRAWING MCC-104
- DIRECTION OF CHANNEL FLOW
- DIRECTION OF PAVEMENT SHEET FLOW
- ESTIMATED FILL BATTER EXTENT
- ESTIMATED CUT BATTER EXTENT


- EXISTING DRAINAGE PIPE
- REMOVE/DECOMMISSION EXISTING DRAINAGE PIPE
- EXISTING CONTOUR MAJOR (1.0m)
- EXISTING CONTOUR MINOR (0.20m)
- EXISTING WATER WITH QUALITY LEVEL
- EXISTING GAS WITH QUALITY LEVEL
- EXISTING SEWER WITH QUALITY LEVEL
- EXISTING TELECOMMUNICATIONS WITH QUALITY LEVEL
- EXISTING ELECTRICITY WITH QUALITY LEVEL





WARNING
BEWARE UNDERGROUND SERVICES
THE LOCATIONS OF SERVICES ARE APPROXIMATE ONLY AND THEIR EXACT POSITION SHOULD BE PROVEN ON SITE. NO GUARANTEE IS GIVEN THAT ALL EXISTING SERVICES ARE SHOWN

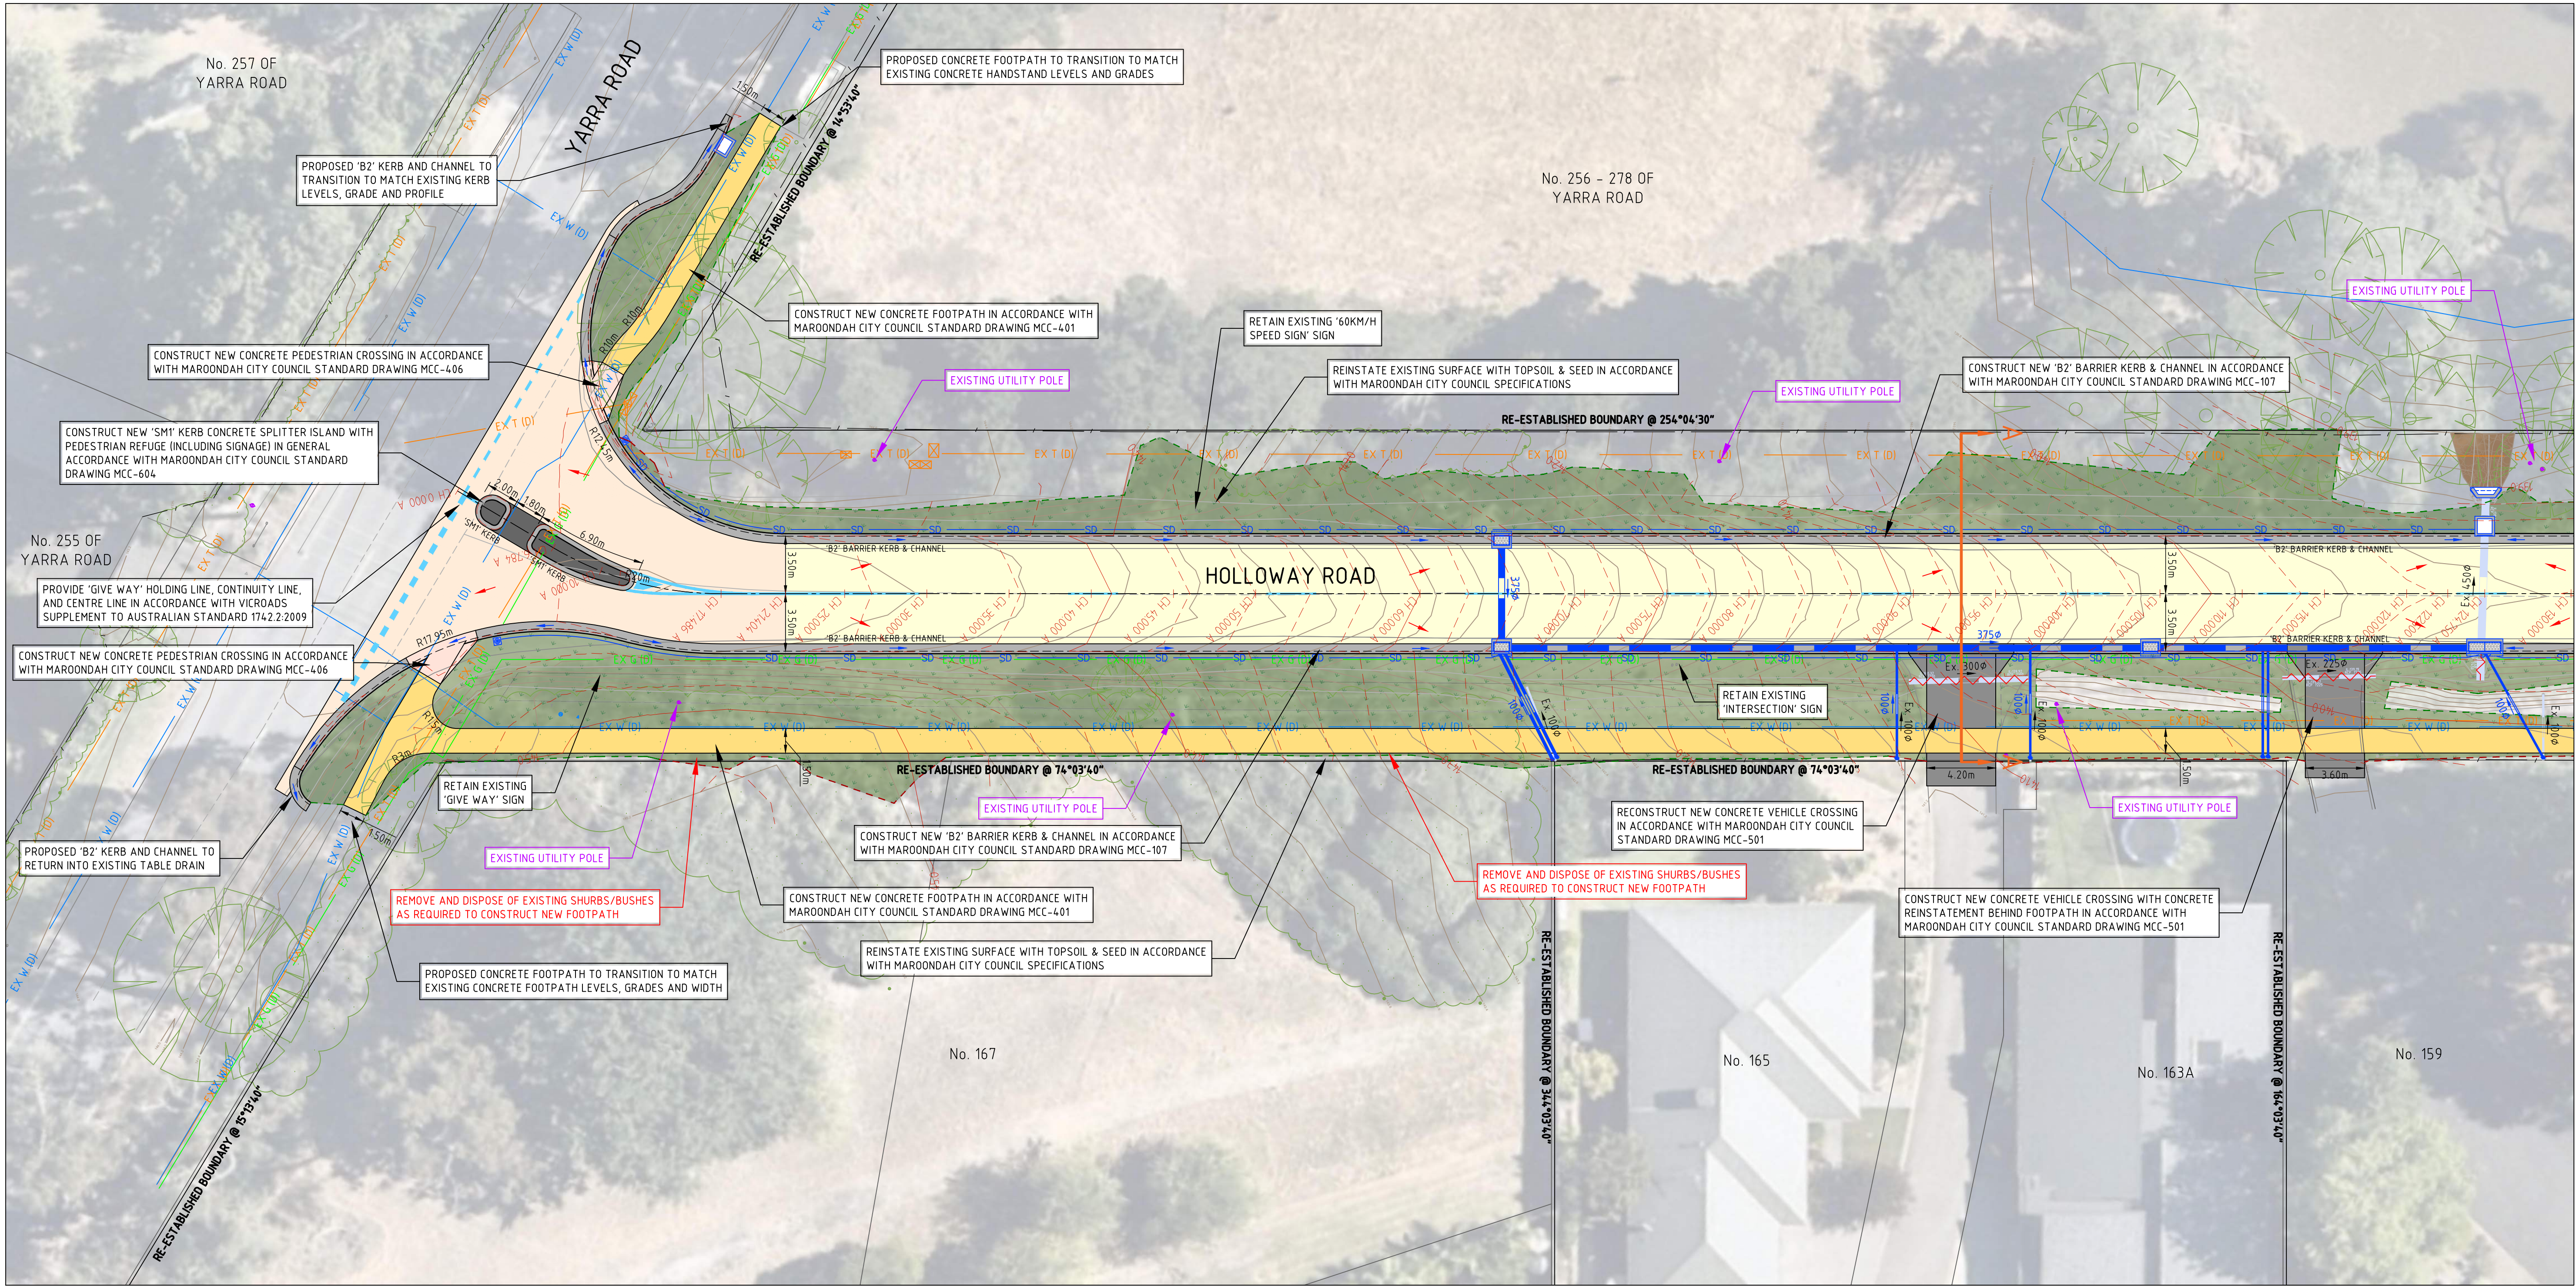

GENERAL LAYOUT PLAN

 

H	100% DETAILED DESIGN - ISSUED FOR REVIEW	27-03-2026	KC	KC	THIS DRAWING IS COPYRIGHT TO FMG ENGINEERING. NO PART OF THIS DRAWING, INCLUDING THE WHOLE OR PART, SHALL BE USED FOR ANY PURPOSE OR SITE OTHER THAN WHICH IT WAS PREPARED, NOR BY ANY THIRD PARTY, WITHOUT THE PRIOR WRITTEN CONSENT OF FMG ENGINEERING.
G	100% DETAILED DESIGN - ISSUED FOR REVIEW	24-03-2026	KC	KC	
F	100% DETAILED DESIGN - ISSUED FOR REVIEW	20-03-2026	KC	KC	
E	100% DETAILED DESIGN - ISSUED FOR REVIEW	20-02-2026	KC	KC	
D	80% DETAILED DESIGN - ISSUED FOR REVIEW	05-08-2025	KC	KC	
C	FUNCTIONAL DESIGN - ISSUED FOR REVIEW	08-10-2024	KC	KC	
B	FUNCTIONAL DESIGN - ISSUED FOR REVIEW	05-06-2024	KC	KC	ALL WORK MUST BE EXECUTED IN ACCORDANCE WITH THE RULES, REGULATIONS, BY LAWS AND REQUIREMENTS OF ALL AUTHORITIES HAVING JURISDICTION OVER ANY PART OF THE WORK.
A	FUNCTIONAL DESIGN - ISSUED FOR REVIEW	14-03-2024	KC	SS	
REV	DESCRIPTION	DATE	INIT	APP	
ELECTRONIC COPIES OF THIS DRAWING ARE NOT TO BE USED FOR DIMENSIONAL SETOUT.					

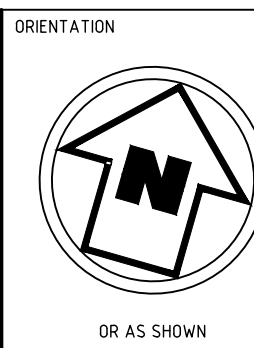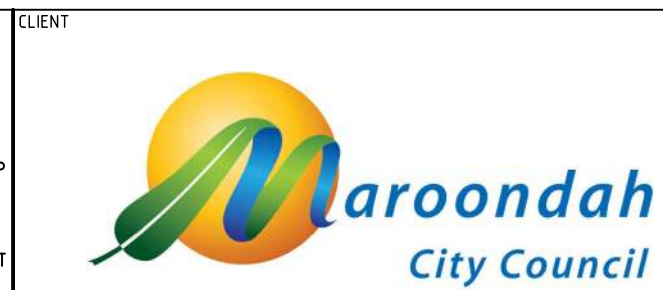

HEIGHT DATUM	AHD
COORDINATE DATUM	MGA 20 ZONE 55
SURVEY DATE	NOVEMBER 2023
AERIAL IMAGE DATE	12-02-2022

ENGINEERING FORWARD THINKING
P 03 9815 7600 2 Domville Ave, Hawthorn VIC 3122
fmgengineering.com.au | P 1300 975 878 | ABN 58 083 071 185

ADELAIDE
MELBOURNE
SYDNEY
BRISBANE

ISO 9001 Quality Management System | ISO 45001 OH&S Management System

CLIENT
MAROONDAH CITY COUNCIL

PROJECT TITLE
ROAD AND DRAINAGE RECONSTRUCTION WORKS

SITE ADDRESS
HOLLOWAY ROAD
CROYDON NORTH, VIC, 3136

DRAWING TITLE
GENERAL LAYOUT PLAN

DESIGNED
GK / KC

CHECKED
AH

SCALE
1:200@A1

SITE ID & JOB NO.
S65864-287037

DRAWING NO.
C037

DRAWN
EW / KC

NO. OF SHEETS
156

DATE STARTED
DECEMBER 2023

REV.
H

100% DETAILED DESIGN
NOT FOR CONSTRUCTION

CONTINUED ON SHEET C038

LEGEND

- FOAM BITUMEN STABILISED FULL DEPTH PAVEMENT - CONSTRUCTED IN ACCORDANCE WITH DETAIL ON SHEET C001
- FOAM BITUMEN STABILISED OVERLAY PAVEMENT - CONSTRUCTED IN ACCORDANCE WITH DETAIL ON SHEET C001
- ASPHALT OVERLAY PAVEMENT - CONSTRUCTED IN ACCORDANCE WITH DETAIL ON SHEET C001
- 150mm THICK CONCRETE VEHICLE CROSSING - CONSTRUCTED IN ACCORDANCE WITH MAROONDAH CITY COUNCIL MCC-501
- 160mm COMPACTED DEPTH ASPHALT VEHICLE CROSSING - CONSTRUCTED IN GENERAL ACCORDANCE WITH MAROONDAH CITY COUNCIL MCC-503
- REGULATION (MINIMUM 150mm COMPACTED DEPTH) SIZE 20mm CLASS 2 CRUSHED ROCK VEHICLE CROSSING - CONSTRUCTED IN GENERAL ACCORDANCE WITH MAROONDAH CITY COUNCIL MCC-503


- 125mm THICK REINFORCED CONCRETE FOOTPATH - CONSTRUCTED IN ACCORDANCE WITH MAROONDAH CITY COUNCIL MCC-401
- CONCRETE PEDESTRIAN CROSSING - CONSTRUCTED IN ACCORDANCE WITH MAROONDAH CITY COUNCIL MCC-405, MCC-406 AND MCC-407
- TOPSOIL & SEED (MAROONDAH CITY COUNCIL APPROVED) REINSTATEMENT - REINSTATED IN ACCORDANCE WITH MAROONDAH CITY COUNCIL SPECIFICATIONS
- CONCRETE KERB AND CHANNEL - CONSTRUCTED IN ACCORDANCE WITH MAROONDAH CITY COUNCIL STANDARD DRAWING MCC-107
- CONCRETE SLEEPER RETAINING WALL - CONSTRUCTED IN ACCORDANCE WITH MAROONDAH CITY COUNCIL STANDARD DRAWING MCC-703

- NEW DRAINAGE PIPE
- NEW DRAINAGE PIT
- SUBSURFACE DRAINAGE - INSTALLED IN ACCORDANCE WITH MAROONDAH CITY COUNCIL STANDARD DRAWING MCC-103
- SUBSURFACE DRAINAGE FLUSHOUT RISER & COVER - INSTALLED IN ACCORDANCE WITH MAROONDAH CITY COUNCIL STANDARD DRAWING MCC-104
- DIRECTION OF CHANNEL FLOW
- DIRECTION OF PAVEMENT SHEET FLOW
- ESTIMATED FILL BATTER EXTENT
- ESTIMATED CUT BATTER EXTENT


- EXISTING DRAINAGE PIPE
- REMOVE/DECOMMISSION EXISTING DRAINAGE PIPE
- EXISTING CONTOUR MAJOR (1.0m)
- EXISTING CONTOUR MINOR (0.20m)
- EXISTING WATER WITH QUALITY LEVEL
- EXISTING GAS WITH QUALITY LEVEL
- EXISTING SEWER WITH QUALITY LEVEL
- EXISTING TELECOMMUNICATIONS WITH QUALITY LEVEL
- EXISTING ELECTRICITY WITH QUALITY LEVEL



WARNING
BEWARE UNDERGROUND SERVICES
THE LOCATIONS OF SERVICES ARE APPROXIMATE ONLY AND THEIR EXACT POSITION SHOULD BE PROVEN ON SITE. NO GUARANTEE IS GIVEN THAT ALL EXISTING SERVICES ARE SHOWN

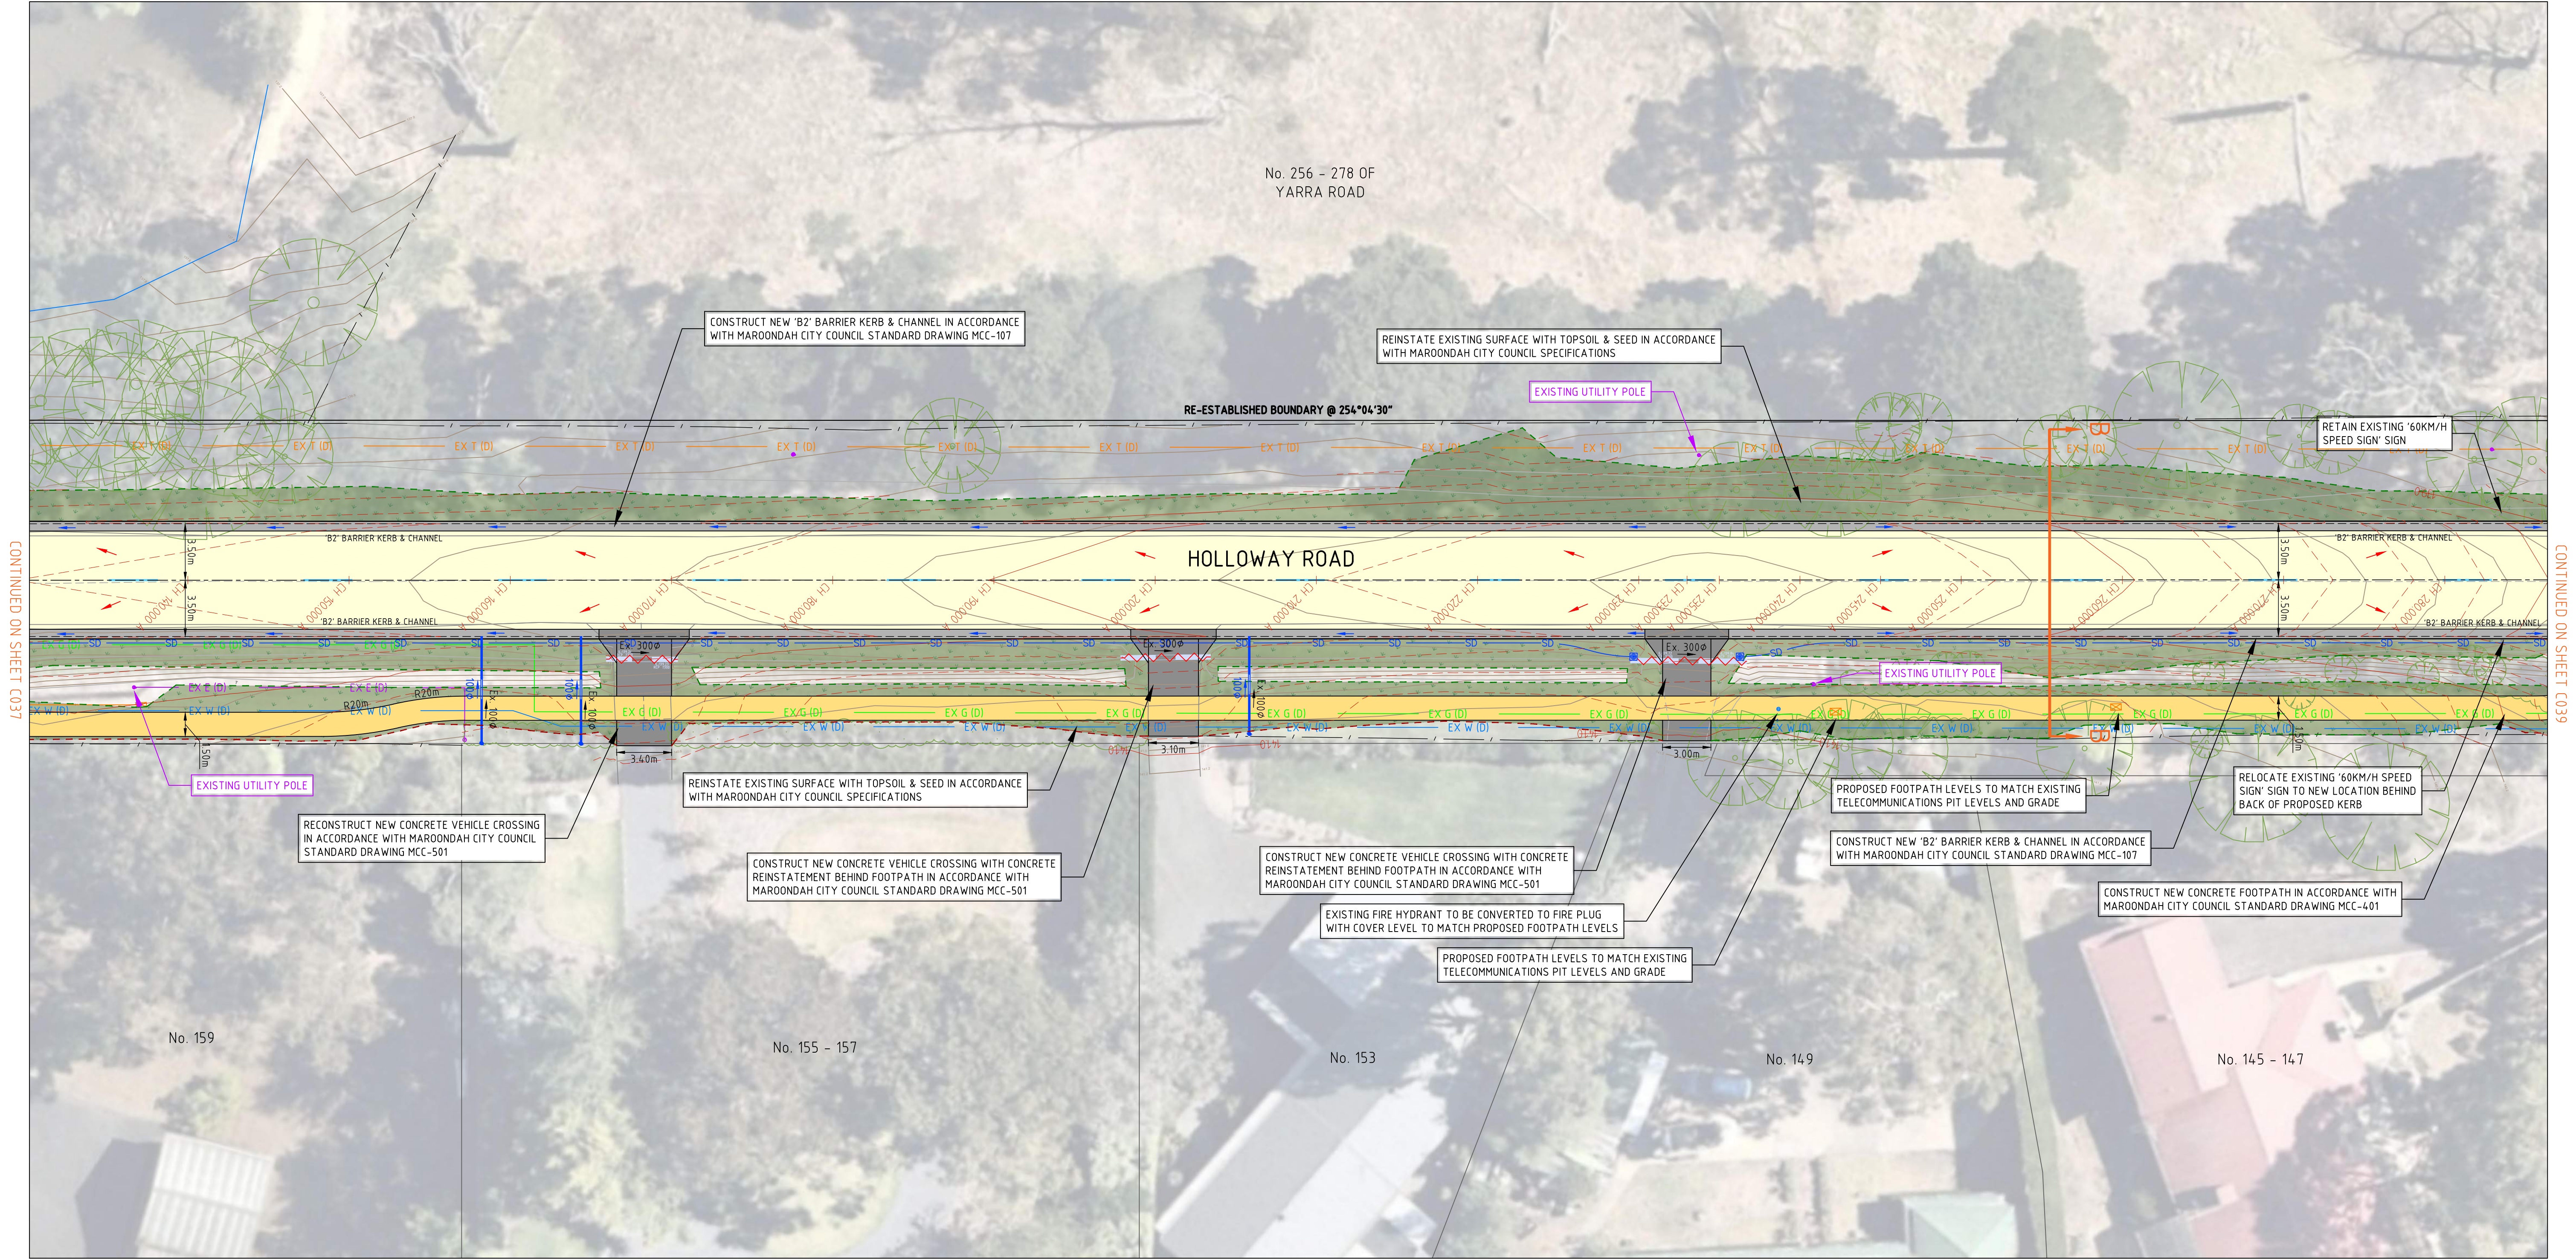

GENERAL LAYOUT PLAN

 


100% DETAILED DESIGN
NOT FOR CONSTRUCTION

H	100% DETAILED DESIGN - ISSUED FOR REVIEW	27-03-2026	KC	KC	THIS DRAWING IS COPYRIGHT TO FMG ENGINEERING. NO PART OF THIS DRAWING, INCLUDING THE WHOLE OR PART, SHALL BE USED FOR ANY PURPOSE OR SITE OTHER THAN WHICH IT WAS PREPARED, NOR BY ANY THIRD PARTY, WITHOUT THE PRIOR WRITTEN CONSENT OF FMG ENGINEERING.
G	100% DETAILED DESIGN - ISSUED FOR REVIEW	24-03-2026	KC	KC	
F	100% DETAILED DESIGN - ISSUED FOR REVIEW	20-03-2026	KC	KC	
E	100% DETAILED DESIGN - ISSUED FOR REVIEW	20-02-2026	KC	KC	
D	80% DETAILED DESIGN - ISSUED FOR REVIEW	05-08-2025	KC	KC	
C	FUNCTIONAL DESIGN - ISSUED FOR REVIEW	08-10-2024	KC	KC	
B	FUNCTIONAL DESIGN - ISSUED FOR REVIEW	05-06-2024	KC	KC	ALL WORK MUST BE EXECUTED IN ACCORDANCE WITH THE RULES, REGULATIONS, BY LAWS AND REQUIREMENTS OF ALL AUTHORITIES HAVING JURISDICTION OVER ANY PART OF THE WORK.
A	FUNCTIONAL DESIGN - ISSUED FOR REVIEW	14-03-2024	KC	SS	
REV	DESCRIPTION	DATE	INIT	APP	ELECTRONIC COPIES OF THIS DRAWING ARE NOT TO BE USED FOR DIMENSIONAL SETOUT.

CLIENT



ORIENTATION

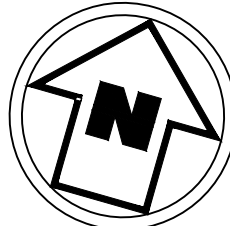

HEIGHT DATUM

AHD

COORDINATE DATUM

MGA 20 ZONE 55

SURVEY DATE

NOVEMBER 2023

AERIAL IMAGE DATE

12-02-2022



ENGINEERING FORWARD THINKING
P 03 9815 7600 2 Domville Ave, Hawthorn VIC 3122
fmgeengineering.com.au | P 1300 975 878 | ABN 58 083 071 185

ADELAIDE
MELBOURNE
SYDNEY
BRISBANE

ISO 9001 Quality Management System | ISO 45001 OH&S Management System

CLIENT

MAROONDAH CITY COUNCIL

PROJECT TITLE

ROAD AND DRAINAGE RECONSTRUCTION WORKS

SITE ADDRESS

HOLLOWAY ROAD
CROYDON NORTH, VIC, 3136

DRAWING TITLE

GENERAL LAYOUT PLAN

DESIGNED

GK / KC

CHECKED

AH

SCALE

1:200@A1

SITE ID & JOB NO.

S65864-287037

DRAWING NO.

C038

DATE STARTED

DECEMBER 2023

REV.

H

NO. OF SHEETS

156

LEGEND

- FOAM BITUMEN STABILISED FULL DEPTH PAVEMENT - CONSTRUCTED IN ACCORDANCE WITH DETAIL ON SHEET C001
- FOAM BITUMEN STABILISED OVERLAY PAVEMENT - CONSTRUCTED IN ACCORDANCE WITH DETAIL ON SHEET C001
- ASPHALT OVERLAY PAVEMENT - CONSTRUCTED IN ACCORDANCE WITH DETAIL ON SHEET C001
- 150mm THICK CONCRETE VEHICLE CROSSING - CONSTRUCTED IN ACCORDANCE WITH MAROONDAH CITY COUNCIL MCC-501
- 160mm COMPACTED DEPTH ASPHALT VEHICLE CROSSING - CONSTRUCTED IN GENERAL ACCORDANCE WITH MAROONDAH CITY COUNCIL MCC-503
- REGULATION (MINIMUM 150mm COMPACTED DEPTH) SIZE 20mm CLASS 2 CRUSHED ROCK VEHICLE CROSSING - CONSTRUCTED IN GENERAL ACCORDANCE WITH MAROONDAH CITY COUNCIL MCC-503


- 125mm THICK REINFORCED CONCRETE FOOTPATH - CONSTRUCTED IN ACCORDANCE WITH MAROONDAH CITY COUNCIL MCC-401
- CONCRETE PEDESTRIAN CROSSING - CONSTRUCTED IN ACCORDANCE WITH MAROONDAH CITY COUNCIL MCC-405, MCC-406 AND MCC-407
- TOPSOIL & SEED (MAROONDAH CITY COUNCIL APPROVED) REINSTATEMENT - REINSTATED IN ACCORDANCE WITH MAROONDAH CITY COUNCIL SPECIFICATIONS
- CONCRETE KERB AND CHANNEL - CONSTRUCTED IN ACCORDANCE WITH MAROONDAH CITY COUNCIL STANDARD DRAWING MCC-107
- CONCRETE SLEEPER RETAINING WALL - CONSTRUCTED IN ACCORDANCE WITH MAROONDAH CITY COUNCIL STANDARD DRAWING MCC-703

- NEW DRAINAGE PIPE
- NEW DRAINAGE PIT
- SUBSURFACE DRAINAGE - INSTALLED IN ACCORDANCE WITH MAROONDAH CITY COUNCIL STANDARD DRAWING MCC-103
- SUBSURFACE DRAINAGE FLUSHOUT RISER & COVER - INSTALLED IN ACCORDANCE WITH MAROONDAH CITY COUNCIL STANDARD DRAWING MCC-104
- DIRECTION OF CHANNEL FLOW
- DIRECTION OF PAVEMENT SHEET FLOW
- ESTIMATED FILL BATTER EXTENT
- ESTIMATED CUT BATTER EXTENT


- EXISTING DRAINAGE PIPE
- REMOVE/DECOMMISSION EXISTING DRAINAGE PIPE
- EXISTING CONTOUR MAJOR (1.0m)
- EXISTING CONTOUR MINOR (0.20m)
- EXISTING WATER WITH QUALITY LEVEL
- EXISTING GAS WITH QUALITY LEVEL
- EXISTING SEWER WITH QUALITY LEVEL
- EXISTING TELECOMMUNICATIONS WITH QUALITY LEVEL
- EXISTING ELECTRICITY WITH QUALITY LEVEL




WARNING
BEWARE UNDERGROUND SERVICES
THE LOCATIONS OF SERVICES ARE APPROXIMATE ONLY AND THEIR EXACT POSITION SHOULD BE PROVEN ON SITE. NO GUARANTEE IS GIVEN THAT ALL EXISTING SERVICES ARE SHOWN

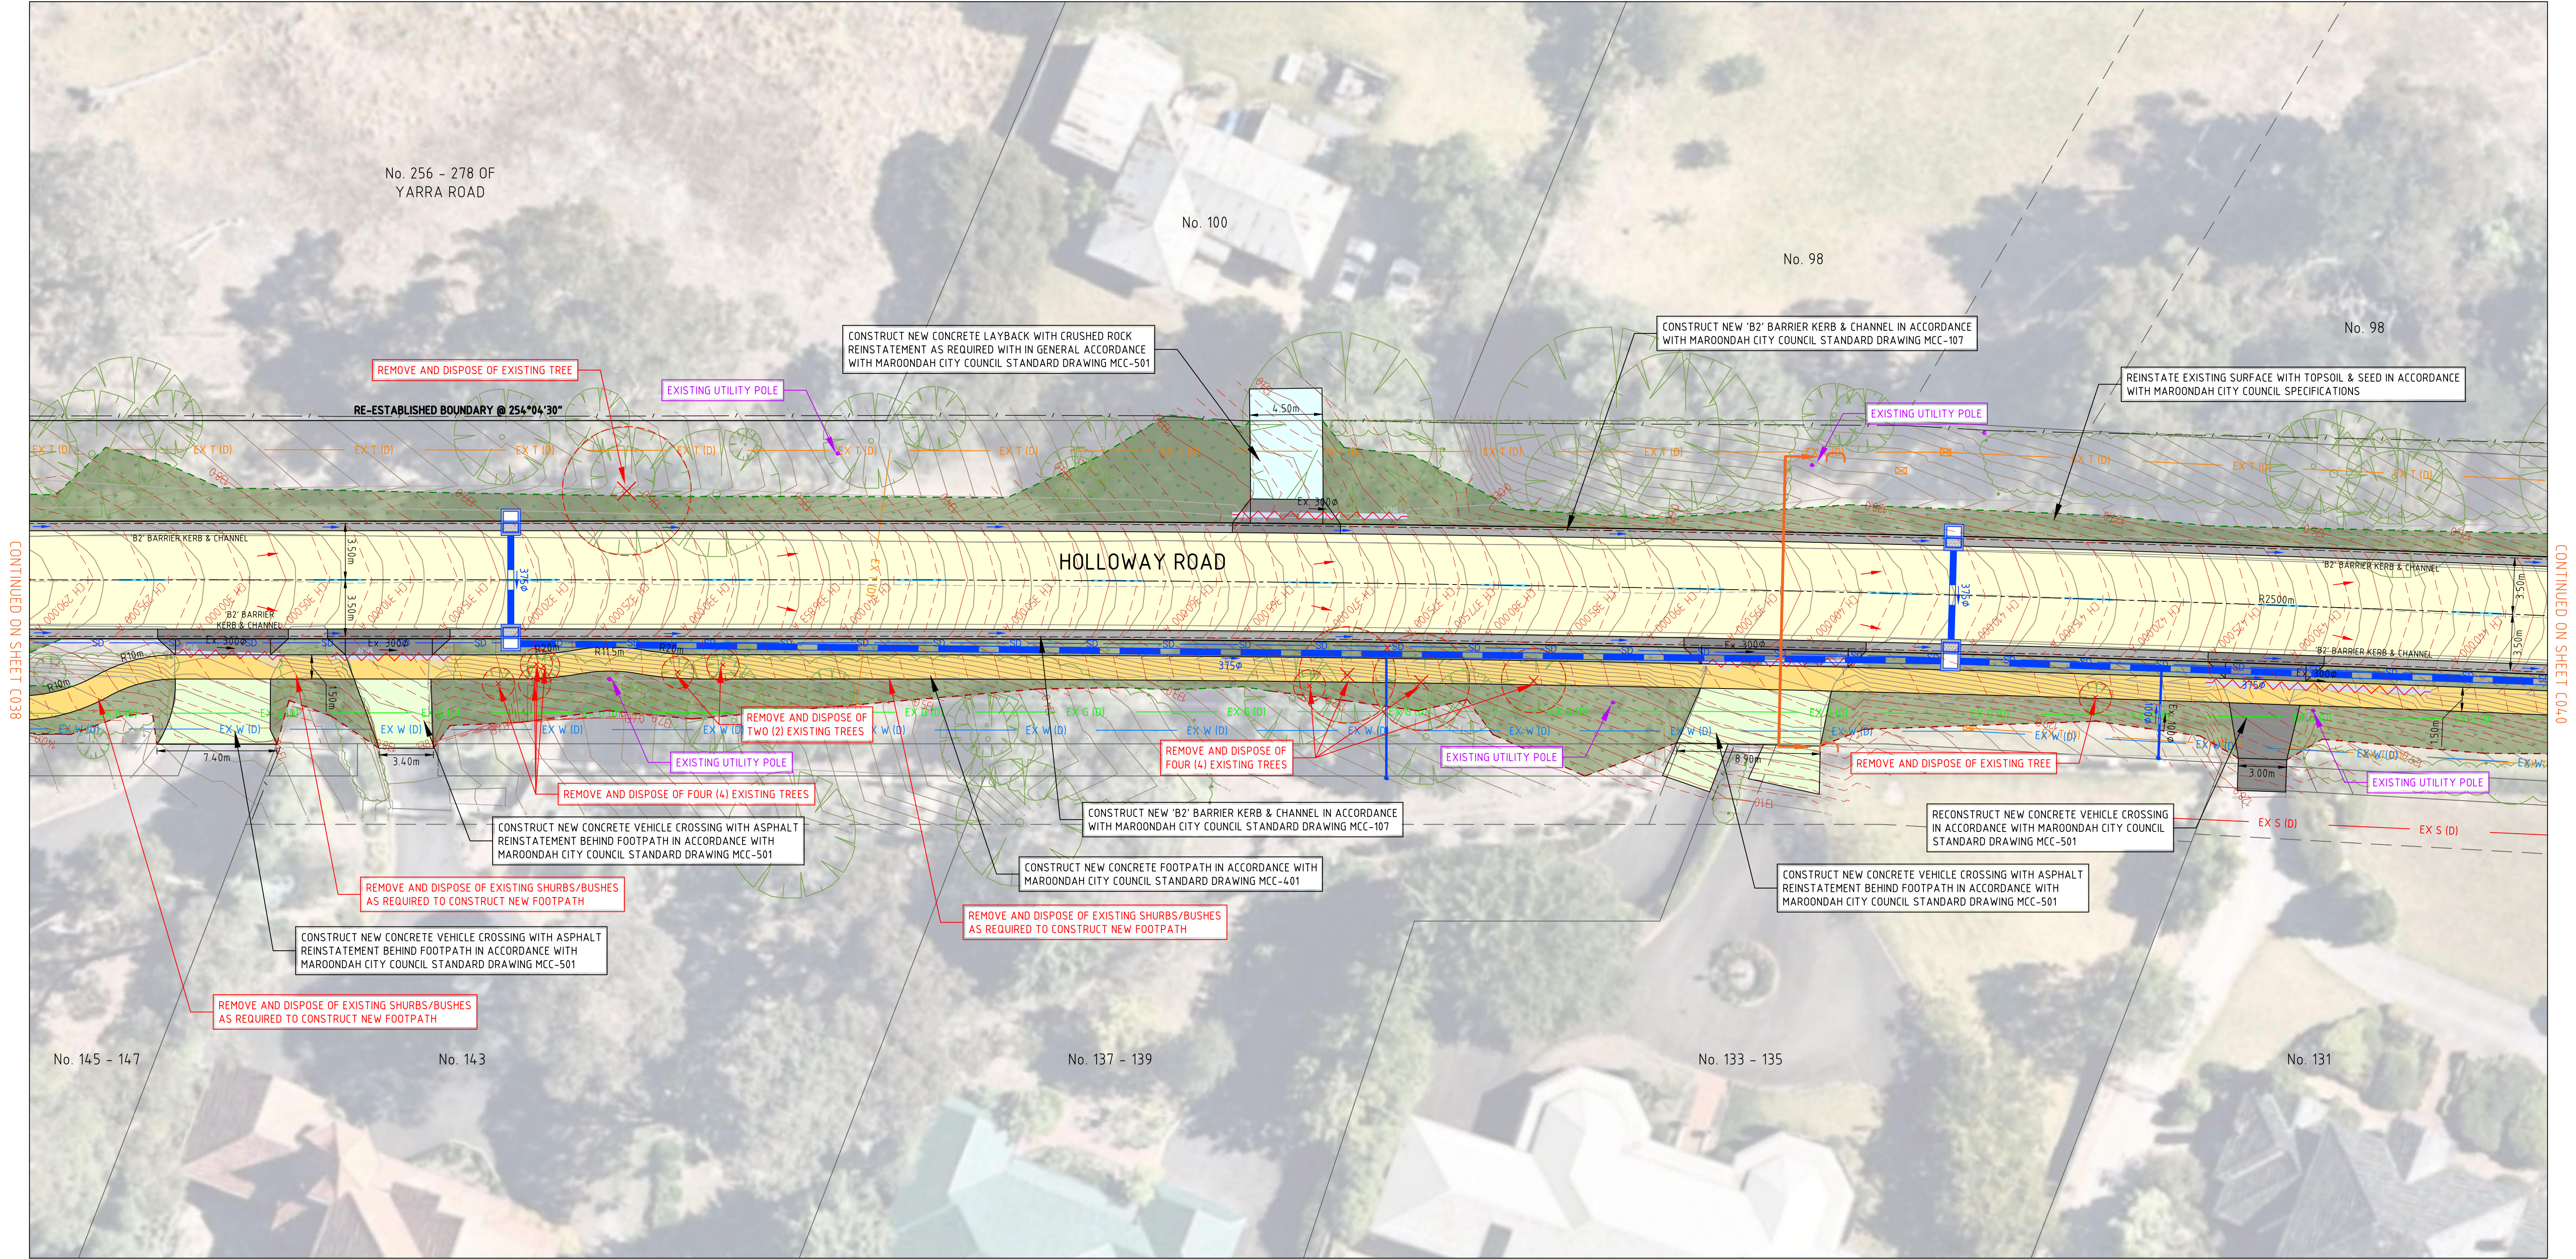

GENERAL LAYOUT PLAN

 

H	100% DETAILED DESIGN - ISSUED FOR REVIEW	27-03-2026	KC	KC	THIS DRAWING IS COPYRIGHT TO FMG ENGINEERING. NO PART OF THIS DRAWING, INCLUDING THE WHOLE OR PART, SHALL BE USED FOR ANY PURPOSE OR SITE OTHER THAN WHICH IT WAS PREPARED, NOR BY ANY THIRD PARTY, WITHOUT THE PRIOR WRITTEN CONSENT OF FMG ENGINEERING.
G	100% DETAILED DESIGN - ISSUED FOR REVIEW	24-03-2026	KC	KC	
F	100% DETAILED DESIGN - ISSUED FOR REVIEW	20-03-2026	KC	KC	
E	100% DETAILED DESIGN - ISSUED FOR REVIEW	20-02-2026	KC	KC	
D	80% DETAILED DESIGN - ISSUED FOR REVIEW	05-08-2025	KC	KC	
C	FUNCTIONAL DESIGN - ISSUED FOR REVIEW	08-10-2024	KC	KC	
B	FUNCTIONAL DESIGN - ISSUED FOR REVIEW	05-06-2024	KC	SS	ALL WORK MUST BE EXECUTED IN ACCORDANCE WITH THE RULES, REGULATIONS, BY LAWS AND REQUIREMENTS OF ALL AUTHORITIES HAVING JURISDICTION OVER ANY PART OF THE WORK.
A	FUNCTIONAL DESIGN - ISSUED FOR REVIEW	14-03-2024	KC	SS	
REV	DESCRIPTION	DATE	INIT	APP	ELECTRONIC COPIES OF THIS DRAWING ARE NOT TO BE USED FOR DIMENSIONAL SETOUT.

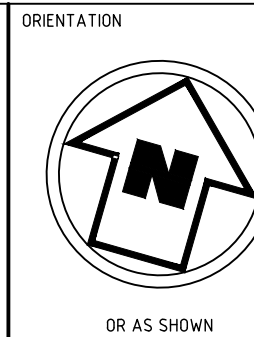

HEIGHT DATUM	AHD
COORDINATE DATUM	MGA 20 ZONE 55
SURVEY DATE	NOVEMBER 2023
AERIAL IMAGE DATE	12-02-2022

ENGINEERING FORWARD THINKING
P 03 9815 7600 2 Domville Ave, Hawthorn VIC 3122
fmgeengineering.com.au | P 1300 975 878 | ABN 58 083 071 185
ISO 9001 Quality Management System | ISO 45001 OH&S Management System

ADELAIDE
MELBOURNE
SYDNEY
BRISBANE

CLIENT	MAROONDAH CITY COUNCIL	DESIGNED	GK / KC	DRAWN	EW / KC
PROJECT TITLE	ROAD AND DRAINAGE RECONSTRUCTION WORKS	CHECKED	AH	No. OF SHEETS	156
SITE ADDRESS	HOLLOWAY ROAD CROYDON NORTH, VIC, 3136	SCALE	1:200@A1	DATE STARTED	DECEMBER 2023
DRAWING TITLE	GENERAL LAYOUT PLAN	SITE ID & JOB NO.	S65864-287037	REV.	
		DRAWING NO.	C039		H

LEGEND

- FOAM BITUMEN STABILISED FULL DEPTH PAVEMENT - CONSTRUCTED IN ACCORDANCE WITH DETAIL ON SHEET C001
- FOAM BITUMEN STABILISED OVERLAY PAVEMENT - CONSTRUCTED IN ACCORDANCE WITH DETAIL ON SHEET C001
- ASPHALT OVERLAY PAVEMENT - CONSTRUCTED IN ACCORDANCE WITH DETAIL ON SHEET C001
- 150mm THICK CONCRETE VEHICLE CROSSING - CONSTRUCTED IN ACCORDANCE WITH MAROONDAH CITY COUNCIL MCC-501
- 160mm COMPACTED DEPTH ASPHALT VEHICLE CROSSING - CONSTRUCTED IN GENERAL ACCORDANCE WITH MAROONDAH CITY COUNCIL MCC-503
- REGULATION (MINIMUM 150mm COMPACTED DEPTH) SIZE 20mm CLASS 2 CRUSHED ROCK VEHICLE CROSSING - CONSTRUCTED IN GENERAL ACCORDANCE WITH MAROONDAH CITY COUNCIL MCC-503


- 125mm THICK REINFORCED CONCRETE FOOTPATH - CONSTRUCTED IN ACCORDANCE WITH MAROONDAH CITY COUNCIL MCC-401
- CONCRETE PEDESTRIAN CROSSING - CONSTRUCTED IN ACCORDANCE WITH MAROONDAH CITY COUNCIL MCC-405, MCC-406 AND MCC-407
- TOPSOIL & SEED (MAROONDAH CITY COUNCIL APPROVED) REINSTATEMENT - REINSTATED IN ACCORDANCE WITH MAROONDAH CITY COUNCIL SPECIFICATIONS
- CONCRETE KERB AND CHANNEL - CONSTRUCTED IN ACCORDANCE WITH MAROONDAH CITY COUNCIL STANDARD DRAWING MCC-107
- CONCRETE SLEEPER RETAINING WALL - CONSTRUCTED IN ACCORDANCE WITH MAROONDAH CITY COUNCIL STANDARD DRAWING MCC-703

- NEW DRAINAGE PIPE
- NEW DRAINAGE PIT
- SUBSURFACE DRAINAGE - INSTALLED IN ACCORDANCE WITH MAROONDAH CITY COUNCIL STANDARD DRAWING MCC-103
- SUBSURFACE DRAINAGE FLUSHOUT RISER & COVER - INSTALLED IN ACCORDANCE WITH MAROONDAH CITY COUNCIL STANDARD DRAWING MCC-104
- DIRECTION OF CHANNEL FLOW
- DIRECTION OF PAVEMENT SHEET FLOW
- ESTIMATED FILL BATTER EXTENT
- ESTIMATED CUT BATTER EXTENT


- EXISTING DRAINAGE PIPE
- REMOVE/DECOMMISSION EXISTING DRAINAGE PIPE
- EXISTING CONTOUR MAJOR (1.0m)
- EXISTING CONTOUR MINOR (0.20m)
- EXISTING WATER WITH QUALITY LEVEL
- EXISTING GAS WITH QUALITY LEVEL
- EXISTING SEWER WITH QUALITY LEVEL
- EXISTING TELECOMMUNICATIONS WITH QUALITY LEVEL
- EXISTING ELECTRICITY WITH QUALITY LEVEL



WARNING
BEWARE UNDERGROUND SERVICES
THE LOCATIONS OF SERVICES ARE APPROXIMATE ONLY AND THEIR EXACT POSITION SHOULD BE PROVEN ON SITE. NO GUARANTEE IS GIVEN THAT ALL EXISTING SERVICES ARE SHOWN

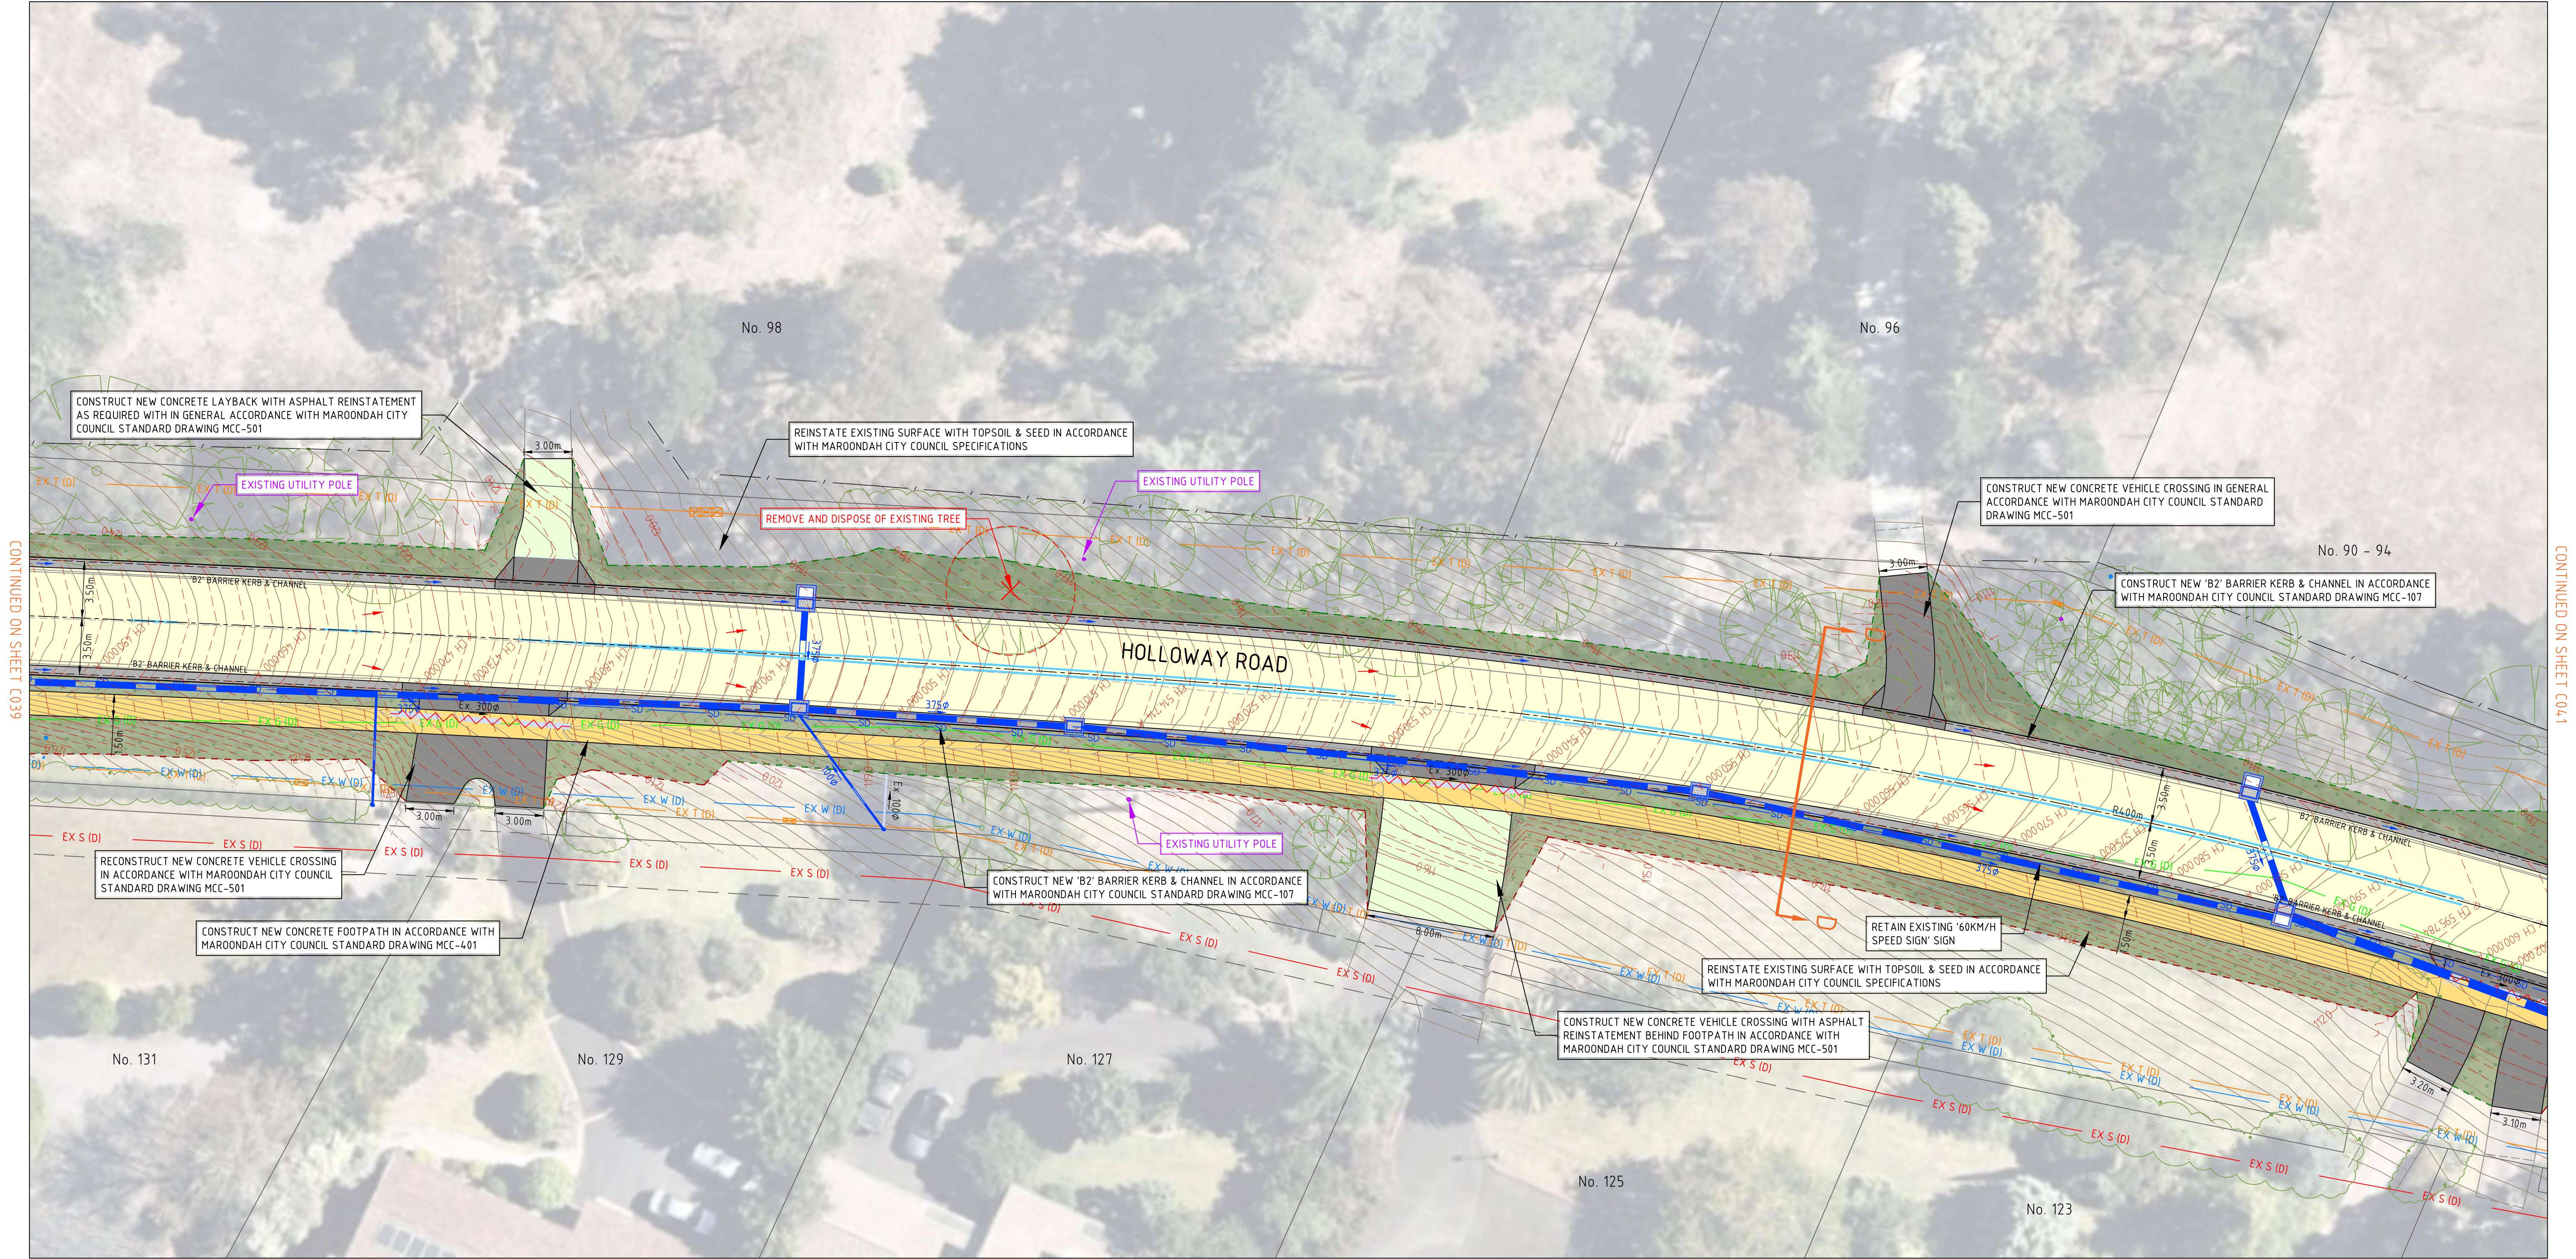

GENERAL LAYOUT PLAN

 

H	100% DETAILED DESIGN - ISSUED FOR REVIEW	27-03-2026	KC	KC	THIS DRAWING IS COPYRIGHT TO FMG ENGINEERING. NO PART OF THIS DRAWING, INCLUDING THE WHOLE OR PART, SHALL BE USED FOR ANY PURPOSE OR SITE OTHER THAN WHICH IT WAS PREPARED, NOR BY ANY THIRD PARTY, WITHOUT THE PRIOR WRITTEN CONSENT OF FMG ENGINEERING.
G	100% DETAILED DESIGN - ISSUED FOR REVIEW	24-03-2026	KC	KC	
F	100% DETAILED DESIGN - ISSUED FOR REVIEW	20-03-2026	KC	KC	
E	100% DETAILED DESIGN - ISSUED FOR REVIEW	20-02-2026	KC	KC	
D	80% DETAILED DESIGN - ISSUED FOR REVIEW	05-08-2025	KC	KC	
C	FUNCTIONAL DESIGN - ISSUED FOR REVIEW	08-10-2024	KC	KC	
B	FUNCTIONAL DESIGN - ISSUED FOR REVIEW	05-06-2024	KC	KC	ALL WORK MUST BE EXECUTED IN ACCORDANCE WITH THE RULES, REGULATIONS, BY LAWS AND REQUIREMENTS OF ALL AUTHORITIES HAVING JURISDICTION OVER ANY PART OF THE WORK.
A	FUNCTIONAL DESIGN - ISSUED FOR REVIEW	14-03-2024	KC	SS	
REV	DESCRIPTION	DATE	INIT	APP	ELECTRONIC COPIES OF THIS DRAWING ARE NOT TO BE USED FOR DIMENSIONAL SETOUT.

CLIENT

ORIENTATION

HEIGHT DATUM	AHD
COORDINATE DATUM	MGA 20 ZONE 55
SURVEY DATE	NOVEMBER 2023
AERIAL IMAGE DATE	12-02-2022

ENGINEERING FORWARD THINKING

P 03 9815 7600 2 Domville Ave, Hawthorn VIC 3122

fmgeengineering.com.au | P 1300 975 878 | ABN 58 083 071 185

ISO 9001 Quality Management System | ISO 45001 OH&S Management System

CLIENT

MAROONDAH CITY COUNCIL

PROJECT TITLE

ROAD AND DRAINAGE RECONSTRUCTION WORKS

SITE ADDRESS

HOLLOWAY ROAD

CROYDON NORTH, VIC, 3136

DRAWING TITLE

GENERAL LAYOUT PLAN

DESIGNED	GK / KC	DRAWN	EW / KC
CHECKED	AH	NO. OF SHEETS	156
SCALE	1:200@A1	DATE STARTED	DECEMBER 2023
SITE ID & JOB NO.	S65864-287037	REV.	
DRAWING NO.	C040		H

LEGEND

- FOAM BITUMEN STABILISED FULL DEPTH PAVEMENT - CONSTRUCTED IN ACCORDANCE WITH DETAIL ON SHEET C001
- FOAM BITUMEN STABILISED OVERLAY PAVEMENT - CONSTRUCTED IN ACCORDANCE WITH DETAIL ON SHEET C001
- ASPHALT OVERLAY PAVEMENT - CONSTRUCTED IN ACCORDANCE WITH DETAIL ON SHEET C001
- 150mm THICK CONCRETE VEHICLE CROSSING - CONSTRUCTED IN ACCORDANCE WITH MAROONDAH CITY COUNCIL MCC-501
- 160mm COMPACTED DEPTH ASPHALT VEHICLE CROSSING - CONSTRUCTED IN GENERAL ACCORDANCE WITH MAROONDAH CITY COUNCIL MCC-503
- REGULATION (MINIMUM 150mm COMPACTED DEPTH) SIZE 20mm CLASS 2 CRUSHED ROCK VEHICLE CROSSING - CONSTRUCTED IN GENERAL ACCORDANCE WITH MAROONDAH CITY COUNCIL MCC-503


- 125mm THICK REINFORCED CONCRETE FOOTPATH - CONSTRUCTED IN ACCORDANCE WITH MAROONDAH CITY COUNCIL MCC-401
- CONCRETE PEDESTRIAN CROSSING - CONSTRUCTED IN ACCORDANCE WITH MAROONDAH CITY COUNCIL MCC-405, MCC-406 AND MCC-407
- TOPSOIL & SEED (MAROONDAH CITY COUNCIL APPROVED) REINSTATEMENT - REINSTATED IN ACCORDANCE WITH MAROONDAH CITY COUNCIL SPECIFICATIONS
- CONCRETE KERB AND CHANNEL - CONSTRUCTED IN ACCORDANCE WITH MAROONDAH CITY COUNCIL STANDARD DRAWING MCC-107
- CONCRETE SLEEPER RETAINING WALL - CONSTRUCTED IN ACCORDANCE WITH MAROONDAH CITY COUNCIL STANDARD DRAWING MCC-703

- NEW DRAINAGE PIPE
- NEW DRAINAGE PIT
- SUBSURFACE DRAINAGE - INSTALLED IN ACCORDANCE WITH MAROONDAH CITY COUNCIL STANDARD DRAWING MCC-103
- SUBSURFACE DRAINAGE FLUSHOUT RISER & COVER - INSTALLED IN ACCORDANCE WITH MAROONDAH CITY COUNCIL STANDARD DRAWING MCC-104
- DIRECTION OF CHANNEL FLOW
- DIRECTION OF PAVEMENT SHEET FLOW
- ESTIMATED FILL BATTER EXTENT
- ESTIMATED CUT BATTER EXTENT

- EXISTING DRAINAGE PIPE
- REMOVE/DECOMMISSION EXISTING DRAINAGE PIPE
- EXISTING CONTOUR MAJOR (1.0m)
- EXISTING CONTOUR MINOR (0.20m)
- EXISTING WATER WITH QUALITY LEVEL
- EXISTING GAS WITH QUALITY LEVEL
- EXISTING SEWER WITH QUALITY LEVEL
- EXISTING TELECOMMUNICATIONS WITH QUALITY LEVEL
- EXISTING ELECTRICITY WITH QUALITY LEVEL



WARNING
BEWARE UNDERGROUND SERVICES
THE LOCATIONS OF SERVICES ARE APPROXIMATE ONLY AND THEIR EXACT POSITION SHOULD BE PROVEN ON SITE. NO GUARANTEE IS GIVEN THAT ALL EXISTING SERVICES ARE SHOWN

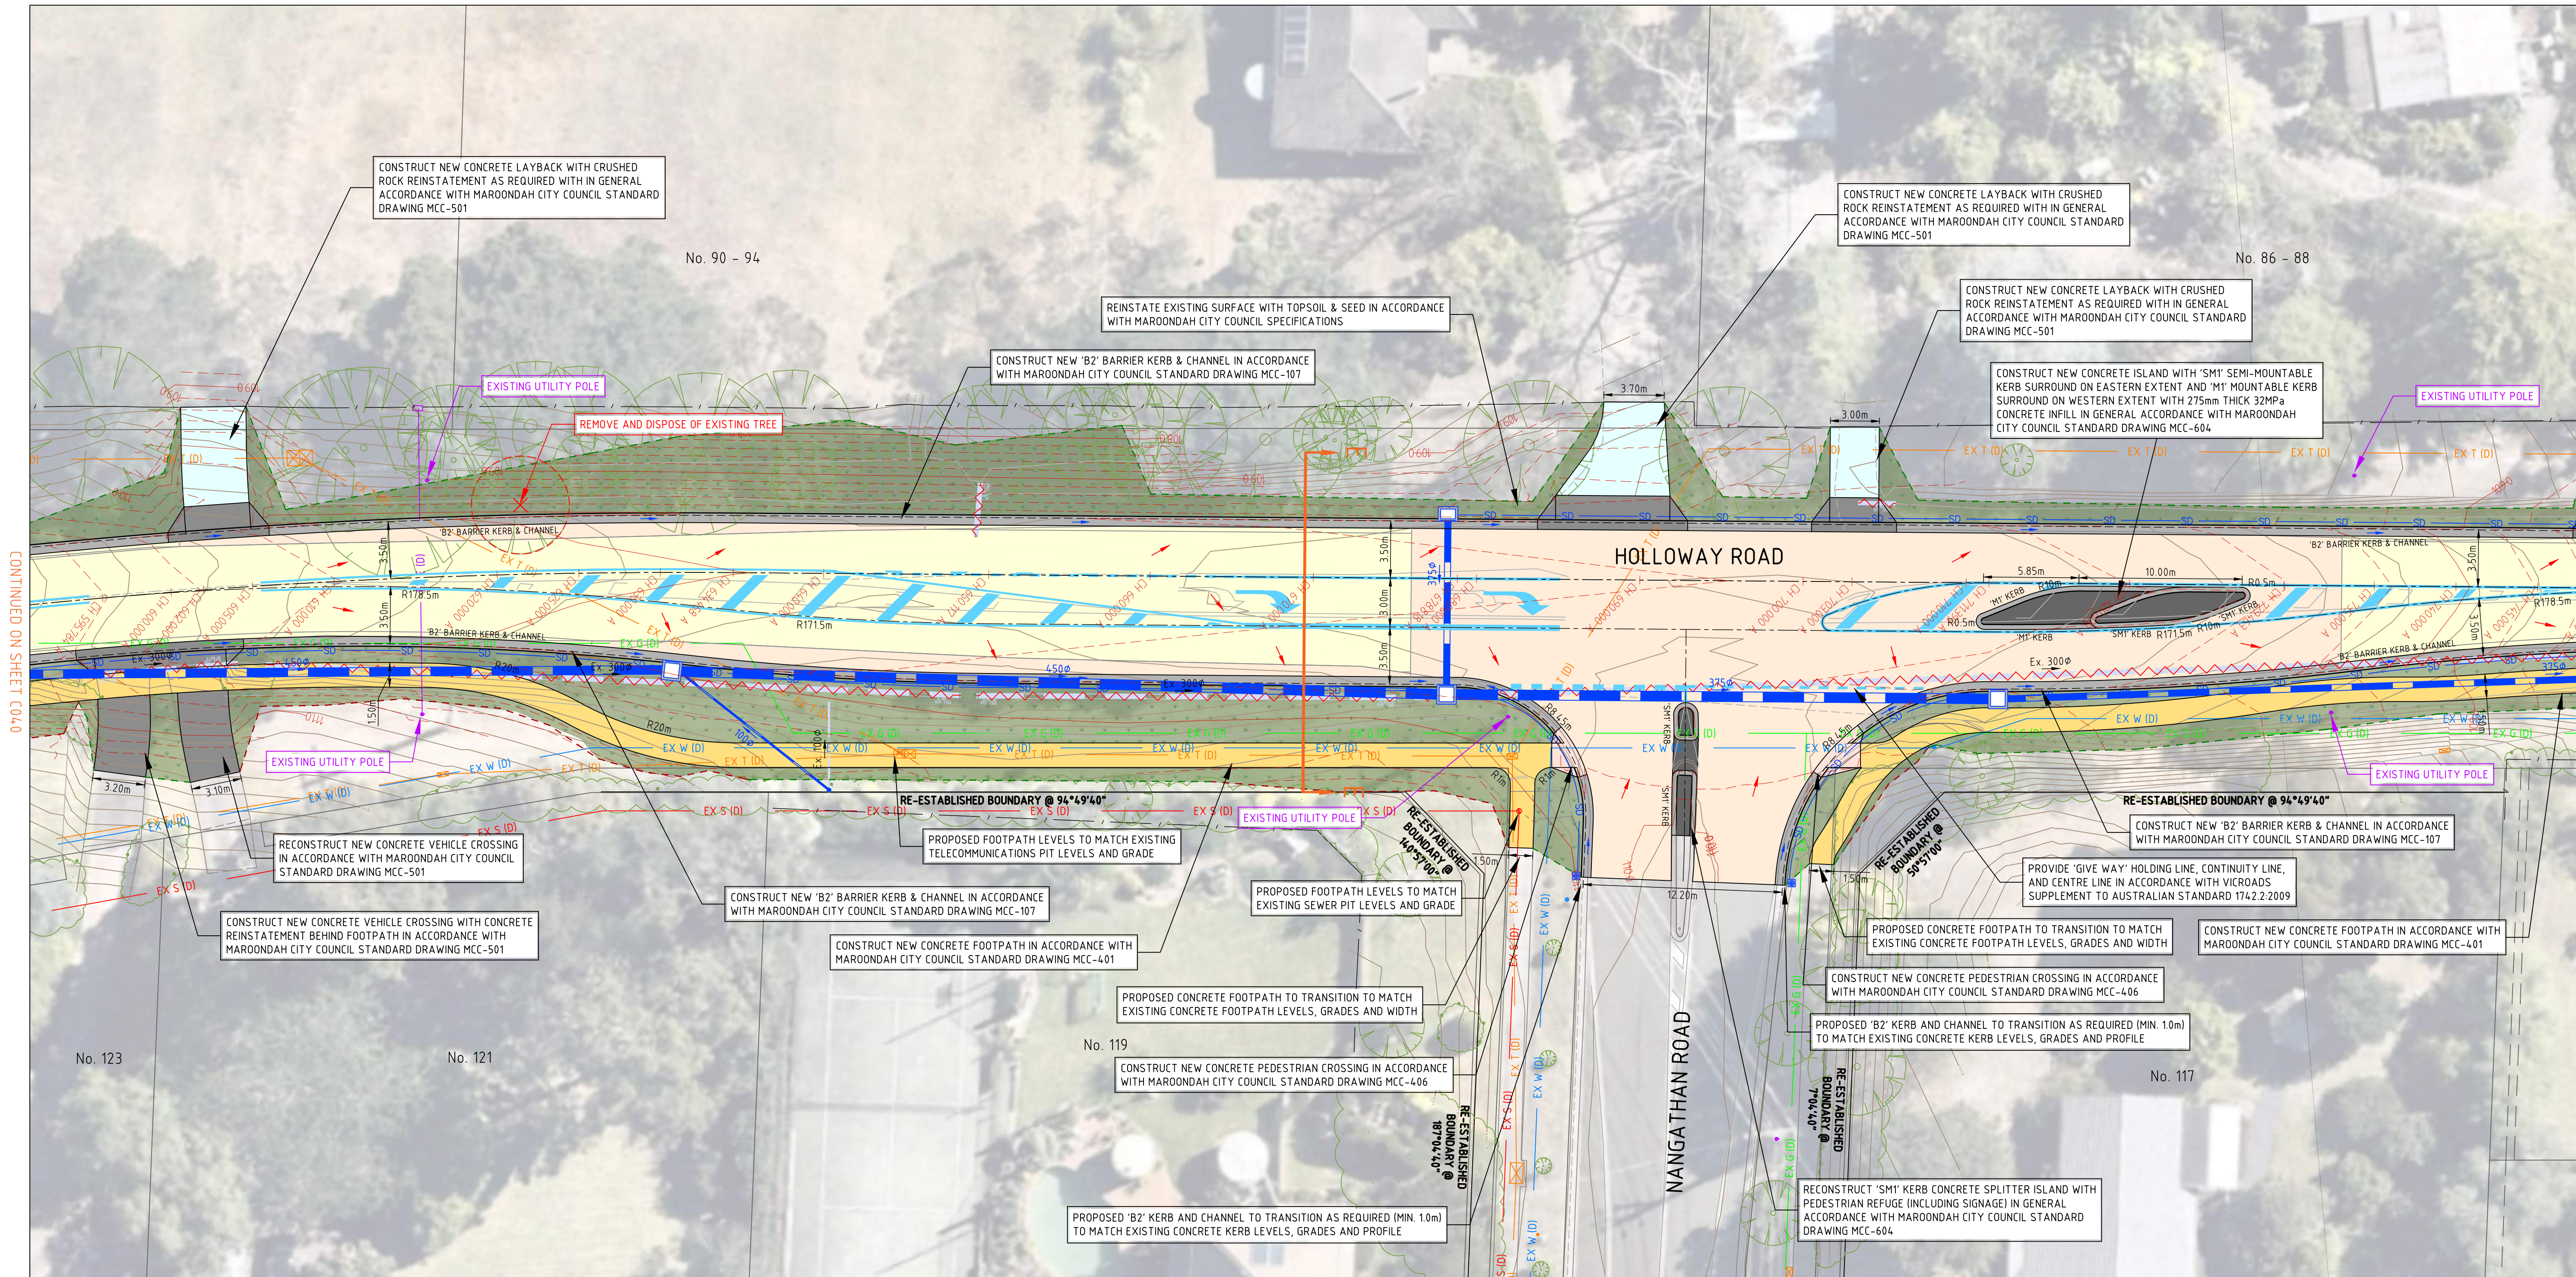

GENERAL LAYOUT PLAN


SCALE 0 2 4 6 8 10 METRES

H	100% DETAILED DESIGN - ISSUED FOR REVIEW	27-03-2026	KC	KC	THIS DRAWING IS COPYRIGHT TO FMG ENGINEERING. NO PART OF THIS DRAWING, INCLUDING THE WHOLE OR SAME, SHALL BE USED FOR ANY PURPOSE OR SITE OTHER THAN WHICH IT WAS PREPARED, NOR BY ANY THIRD PARTY, WITHOUT THE PRIOR WRITTEN CONSENT OF FMG ENGINEERING.
G	100% DETAILED DESIGN - ISSUED FOR REVIEW	24-03-2026	KC	KC	
F	100% DETAILED DESIGN - ISSUED FOR REVIEW	20-03-2026	KC	KC	
E	100% DETAILED DESIGN - ISSUED FOR REVIEW	20-02-2026	KC	KC	
D	80% DETAILED DESIGN - ISSUED FOR REVIEW	05-08-2025	KC	KC	
C	FUNCTIONAL DESIGN - ISSUED FOR REVIEW	08-10-2024	KC	KC	
B	FUNCTIONAL DESIGN - ISSUED FOR REVIEW	05-06-2024	KC	KC	ALL WORK MUST BE EXECUTED IN ACCORDANCE WITH THE RULES, REGULATIONS, BY LAWS AND REQUIREMENTS OF ALL AUTHORITIES HAVING JURISDICTION OVER ANY PART OF THE WORK.
A	FUNCTIONAL DESIGN - ISSUED FOR REVIEW	14-03-2024	KC	SS	
REV	DESCRIPTION	DATE	INT	APP	ELECTRONIC COPIES OF THIS DRAWING ARE NOT TO BE USED FOR DIMENSIONAL SETOUT.

CLIENT



ORIENTATION

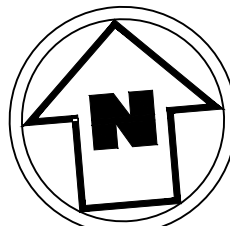

OR AS SHOWN

HEIGHT DATUM

AHD

COORDINATE DATUM

MGA 20 ZONE 55

SURVEY DATE

NOVEMBER 2023

AERIAL IMAGE DATE

12-02-2022



ENGINEERING FORWARD THINKING

P 03 9815 7600 2 Dornville Ave, Hawthorn VIC 3122

fmgeengineering.com.au | P 1300 975 878 | ABN 58 083 071 185

ISO 9001 Quality Management System | ISO 45001 OH&S Management System

ADELAIDE
MELBOURNE
SYDNEY
BRISBANE

CLIENT

MAROONDAH CITY COUNCIL

PROJECT TITLE

ROAD AND DRAINAGE RECONSTRUCTION WORKS

SITE ADDRESS

HOLLOWAY ROAD
CROYDON NORTH, VIC, 3136

DRAWING TITLE

GENERAL LAYOUT PLAN

100% DETAILED DESIGN
NOT FOR CONSTRUCTION

DESIGNED	GK / KC	DRAWN	EW / KC
CHECKED	AH	No. OF SHEETS	156
SCALE	1:200@A1	DATE STARTED	DECEMBER 2023
SITE ID & JOB NO.	S65864-287037	REV.	
DRAWING NO.	C041		H

	FOAM BITUMEN STABILISED FULL DEPTH PAVEMENT - CONSTRUCTED IN ACCORDANCE WITH DETAIL ON SHEET C001
	FOAM BITUMEN STABILISED OVERLAY PAVEMENT - CONSTRUCTED IN ACCORDANCE WITH DETAIL ON SHEET C001
	ASPHALT OVERLAY PAVEMENT - CONSTRUCTED IN ACCORDANCE WITH DETAIL ON SHEET C001
	150mm THICK CONCRETE VEHICLE CROSSING - CONSTRUCTED IN ACCORDANCE WITH MAROONDAH CITY COUNCIL MCC-501
	160mm COMPACTED DEPTH ASPHALT VEHICLE CROSSING - CONSTRUCTED IN GENERAL ACCORDANCE WITH MAROONDAH CITY COUNCIL MCC-503
	REGULATION (MINIMUM 150mm COMPACTED DEPTH) SIZE 20mm CLASS 2 CRUSHED ROCK VEHICLE CROSSING - CONSTRUCTED IN GENERAL ACCORDANCE WITH MAROONDAH CITY COUNCIL MCC-503


- | | |
|---|--|
|  | 125mm THICK REINFORCED CONCRETE FOOTPATH - CONSTRUCTED IN ACCORDANCE WITH MAROONDAH CITY COUNCIL MCC-401 |
|  | CONCRETE PEDESTRIAN CROSSING - CONSTRUCTED IN ACCORDANCE WITH MAROONDAH CITY COUNCIL MCC-405, MCC-406 AND MCC-407 |
|  | TOPSOIL & SEED (MAROONDAH CITY COUNCIL APPROVED) REINSTATED IN ACCORDANCE WITH MAROONDAH CITY COUNCIL SPECIFICATIONS |
|  | CONCRETE KERB AND CHANNEL - CONSTRUCTED IN ACCORDANCE WITH MAROONDAH CITY COUNCIL STANDARD DRAWING MCC-107 |
|  | CONCRETE SLEEPER RETAINING WALL - CONSTRUCTED IN ACCORDANCE WITH MAROONDAH CITY COUNCIL STANDARD DRAWING MCC-703 |

- | | |
|---|---|
|  | NEW DRAINAGE PIPE |
|  | NEW DRAINAGE PIT |
|  | SUBSURFACE DRAINAGE - INSTALLED IN ACCORDANCE WITH MAROONDAH CITY COUNCIL STANDARD DRAWING MCC-103 |
|  | SUBSURFACE DRAINAGE FLUSHOUT RISER & COVER - INSTALLED IN ACCORDANCE WITH MAROONDAH CITY COUNCIL STANDARD DRAWING MCC-104 |
|  | DIRECTION OF CHANNEL FLOW |
|  | DIRECTION OF PAVEMENT SHEET FLOW |
|  | ESTIMATED FILL BATTER EXTENT |
|  | ESTIMATED CUT BATTER EXTENT |

- | | |
|---|--|
|  | EXISTING DRAINAGE PIPE |
|  | REMOVE/DECOMMISSION EXISTING DRAINAGE PIPE |
|  | EXISTING CONTOUR MAJOR (10.0m) |
|  | EXISTING CONTOUR MINOR (0.20m) |
| - EX W (D) - | EXISTING WATER WITH QUALITY LEVEL |
| - EX G (D) - | EXISTING GAS WITH QUALITY LEVEL |
| - EX S (D) - | EXISTING SEWER WITH QUALITY LEVEL |
| - EX T (D) - | EXISTING TELECOMMUNICATIONS WITH QUALITY LEVEL |
| - EX E (D) - | EXISTING ELECTRICITY WITH QUALITY LEVEL |



BEWARE UNDERGROUND SERVICES
THE LOCATIONS OF SERVICES ARE
APPROXIMATE ONLY AND THEIR EXACT
POSITION SHOULD BE PROVEN ON SITE. NO
GUARANTEE IS GIVEN THAT ALL EXISTING
SERVICES ARE SHOWN

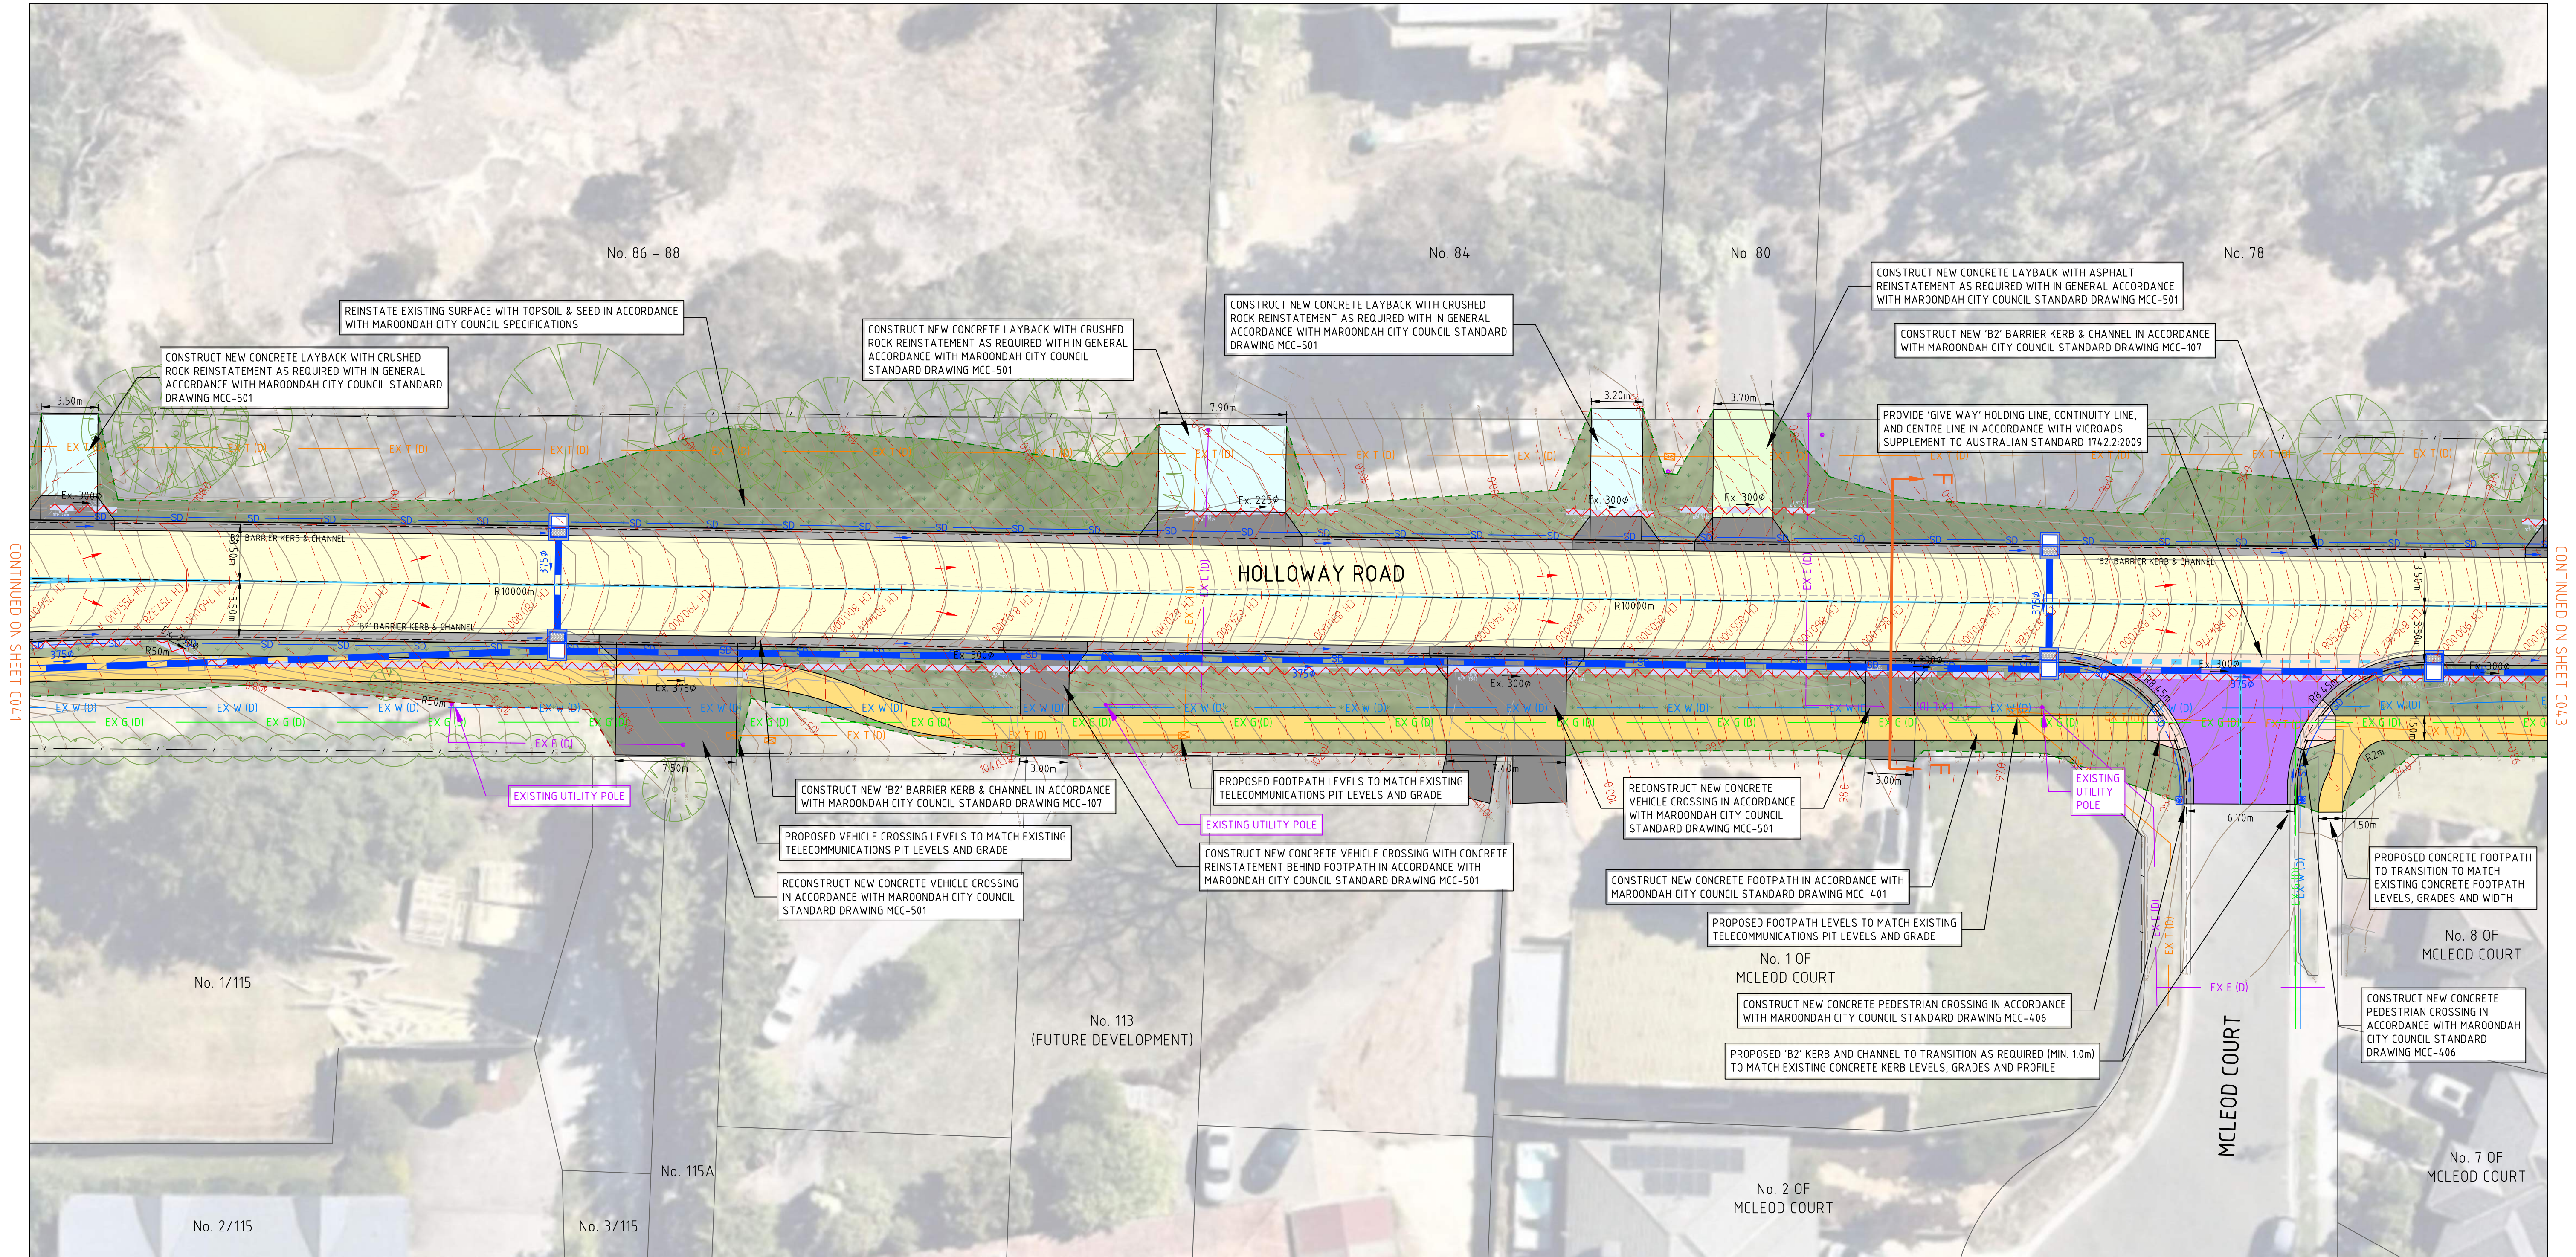

SCALE  METRES

H	100% DETAILED DESIGN - ISSUED FOR REVIEW	27-03-2026	KC	KC	THIS DRAWING IS COPYRIGHT TO HSE ENGINEERING. NO PART OF THIS DRAWING, INCLUDING THE WHOLE OR A PART, SHALL BE USED FOR ANY PURPOSE OR SITE OTHER THAN WHICH IT WAS PREPARED, NOR BY ANY THIRD PARTY, WITHOUT THE PRIOR WRITTEN CONSENT OF HSE ENGINEERING. CONTRACTORS MUST SET OUT ALL WORK AND VERIFY ALL CONDITIONS, LEVELS AND DIMENSIONS ON SITE PRIOR TO COMMENCEMENT OF ANY WORK OR MAKING OF ANY SUGGESTED MODIFICATIONS. ANY SUCH MODIFICATIONS MUST BE SUBMITTED AND APPROVED BY THE MANUFACTURER. ALL WORK MUST BE EXECUTED IN ACCORDANCE WITH THE RULES, REGULATIONS, BY LAWS AND REQUIREMENTS OF ALL AUTHORITIES HAVING JURISDICTION OVER ANY PART OF THE WORK.
G	100% DETAILED DESIGN - ISSUED FOR REVIEW	24-03-2026	KC	KC	
F	100% DETAILED DESIGN - ISSUED FOR REVIEW	20-03-2026	KC	KC	
E	100% DETAILED DESIGN - ISSUED FOR REVIEW	20-02-2026	KC	KC	
D	80% DETAILED DESIGN - ISSUED FOR REVIEW	05-08-2025	KC	KC	
C	FUNCTIONAL DESIGN - ISSUED FOR REVIEW	08-10-2024	KC	KC	
B	FUNCTIONAL DESIGN - ISSUED FOR REVIEW	05-06-2024	KC	KC	
A	FUNCTIONAL DESIGN - ISSUED FOR REVIEW	14-03-2024	KC	SS	
REV	DESCRIPTION	DATE	INIT	APP	
				ELECTRONIC COPIES OF THIS DRAWING ARE NOT TO BE USED FOR DIMENSIONAL SETOUT	

CLIENT



HEIGHT DATUM	AHD
COORDINATE DATUM	MGA 20 ZONE 55
SURVEY DATE	NOVEMBER 2023
AERIAL IMAGE DATE	12-02-2022



Signature	
-----------	--

CLIENT	MAROONDAH CITY COUNCIL
PROJECT TITLE	ROAD AND DRAINAGE RECONSTRUCTION WORKS
SITE ADDRESS	HOLLOWAY ROAD CROYDON NORTH, VIC, 3136
DRAWING TITLE	GENERAL LAYOUT PLAN

100% DETAILED DESIGN
NOT FOR CONSTRUCTION

DESIGNED GK / KC	DRAWN EW / KC
CHECKED AH	No. OF SHEETS 156
SCALE 1:200@A1	DATE STARTED DECEMBER 2023
SITE ID & JOB No. S65864-287037	
DRAWING No. C042	

LEGEND

- FOAM BITUMEN STABILISED FULL DEPTH PAVEMENT - CONSTRUCTED IN ACCORDANCE WITH DETAIL ON SHEET C001
- FOAM BITUMEN STABILISED OVERLAY PAVEMENT - CONSTRUCTED IN ACCORDANCE WITH DETAIL ON SHEET C001
- ASPHALT OVERLAY PAVEMENT - CONSTRUCTED IN ACCORDANCE WITH DETAIL ON SHEET C001
- 150mm THICK CONCRETE VEHICLE CROSSING - CONSTRUCTED IN ACCORDANCE WITH MAROONDAH CITY COUNCIL MCC-501
- 160mm COMPACTED DEPTH ASPHALT VEHICLE CROSSING - CONSTRUCTED IN GENERAL ACCORDANCE WITH MAROONDAH CITY COUNCIL MCC-503
- REGULATION (MINIMUM 150mm COMPACTED DEPTH) SIZE 20mm CLASS 2 CRUSHED ROCK VEHICLE CROSSING - CONSTRUCTED IN GENERAL ACCORDANCE WITH MAROONDAH CITY COUNCIL MCC-503


- 125mm THICK REINFORCED CONCRETE FOOTPATH - CONSTRUCTED IN ACCORDANCE WITH MAROONDAH CITY COUNCIL MCC-401
- CONCRETE PEDESTRIAN CROSSING - CONSTRUCTED IN ACCORDANCE WITH MAROONDAH CITY COUNCIL MCC-405, MCC-406 AND MCC-407
- TOPSOIL & SEED (MAROONDAH CITY COUNCIL APPROVED) REINSTATEMENT - REINSTATED IN ACCORDANCE WITH MAROONDAH CITY COUNCIL SPECIFICATIONS
- CONCRETE KERB AND CHANNEL - CONSTRUCTED IN ACCORDANCE WITH MAROONDAH CITY COUNCIL STANDARD DRAWING MCC-107
- CONCRETE SLEEPER RETAINING WALL - CONSTRUCTED IN ACCORDANCE WITH MAROONDAH CITY COUNCIL STANDARD DRAWING MCC-703

- NEW DRAINAGE PIPE
- NEW DRAINAGE PIT
- SUBSURFACE DRAINAGE - INSTALLED IN ACCORDANCE WITH MAROONDAH CITY COUNCIL STANDARD DRAWING MCC-103
- SUBSURFACE DRAINAGE FLUSHOUT RISER & COVER - INSTALLED IN ACCORDANCE WITH MAROONDAH CITY COUNCIL STANDARD DRAWING MCC-104
- DIRECTION OF CHANNEL FLOW
- DIRECTION OF PAVEMENT SHEET FLOW
- ESTIMATED FILL BATTER EXTENT
- ESTIMATED CUT BATTER EXTENT


- EXISTING DRAINAGE PIPE
- REMOVE/DECOMMISSION EXISTING DRAINAGE PIPE
- EXISTING CONTOUR MAJOR (1.0m)
- EXISTING CONTOUR MINOR (0.20m)
- EXISTING WATER WITH QUALITY LEVEL
- EXISTING GAS WITH QUALITY LEVEL
- EXISTING SEWER WITH QUALITY LEVEL
- EXISTING TELECOMMUNICATIONS WITH QUALITY LEVEL
- EXISTING ELECTRICITY WITH QUALITY LEVEL




WARNING
BEWARE UNDERGROUND SERVICES
THE LOCATIONS OF SERVICES ARE APPROXIMATE ONLY AND THEIR EXACT POSITION SHOULD BE PROVEN ON SITE. NO GUARANTEE IS GIVEN THAT ALL EXISTING SERVICES ARE SHOWN

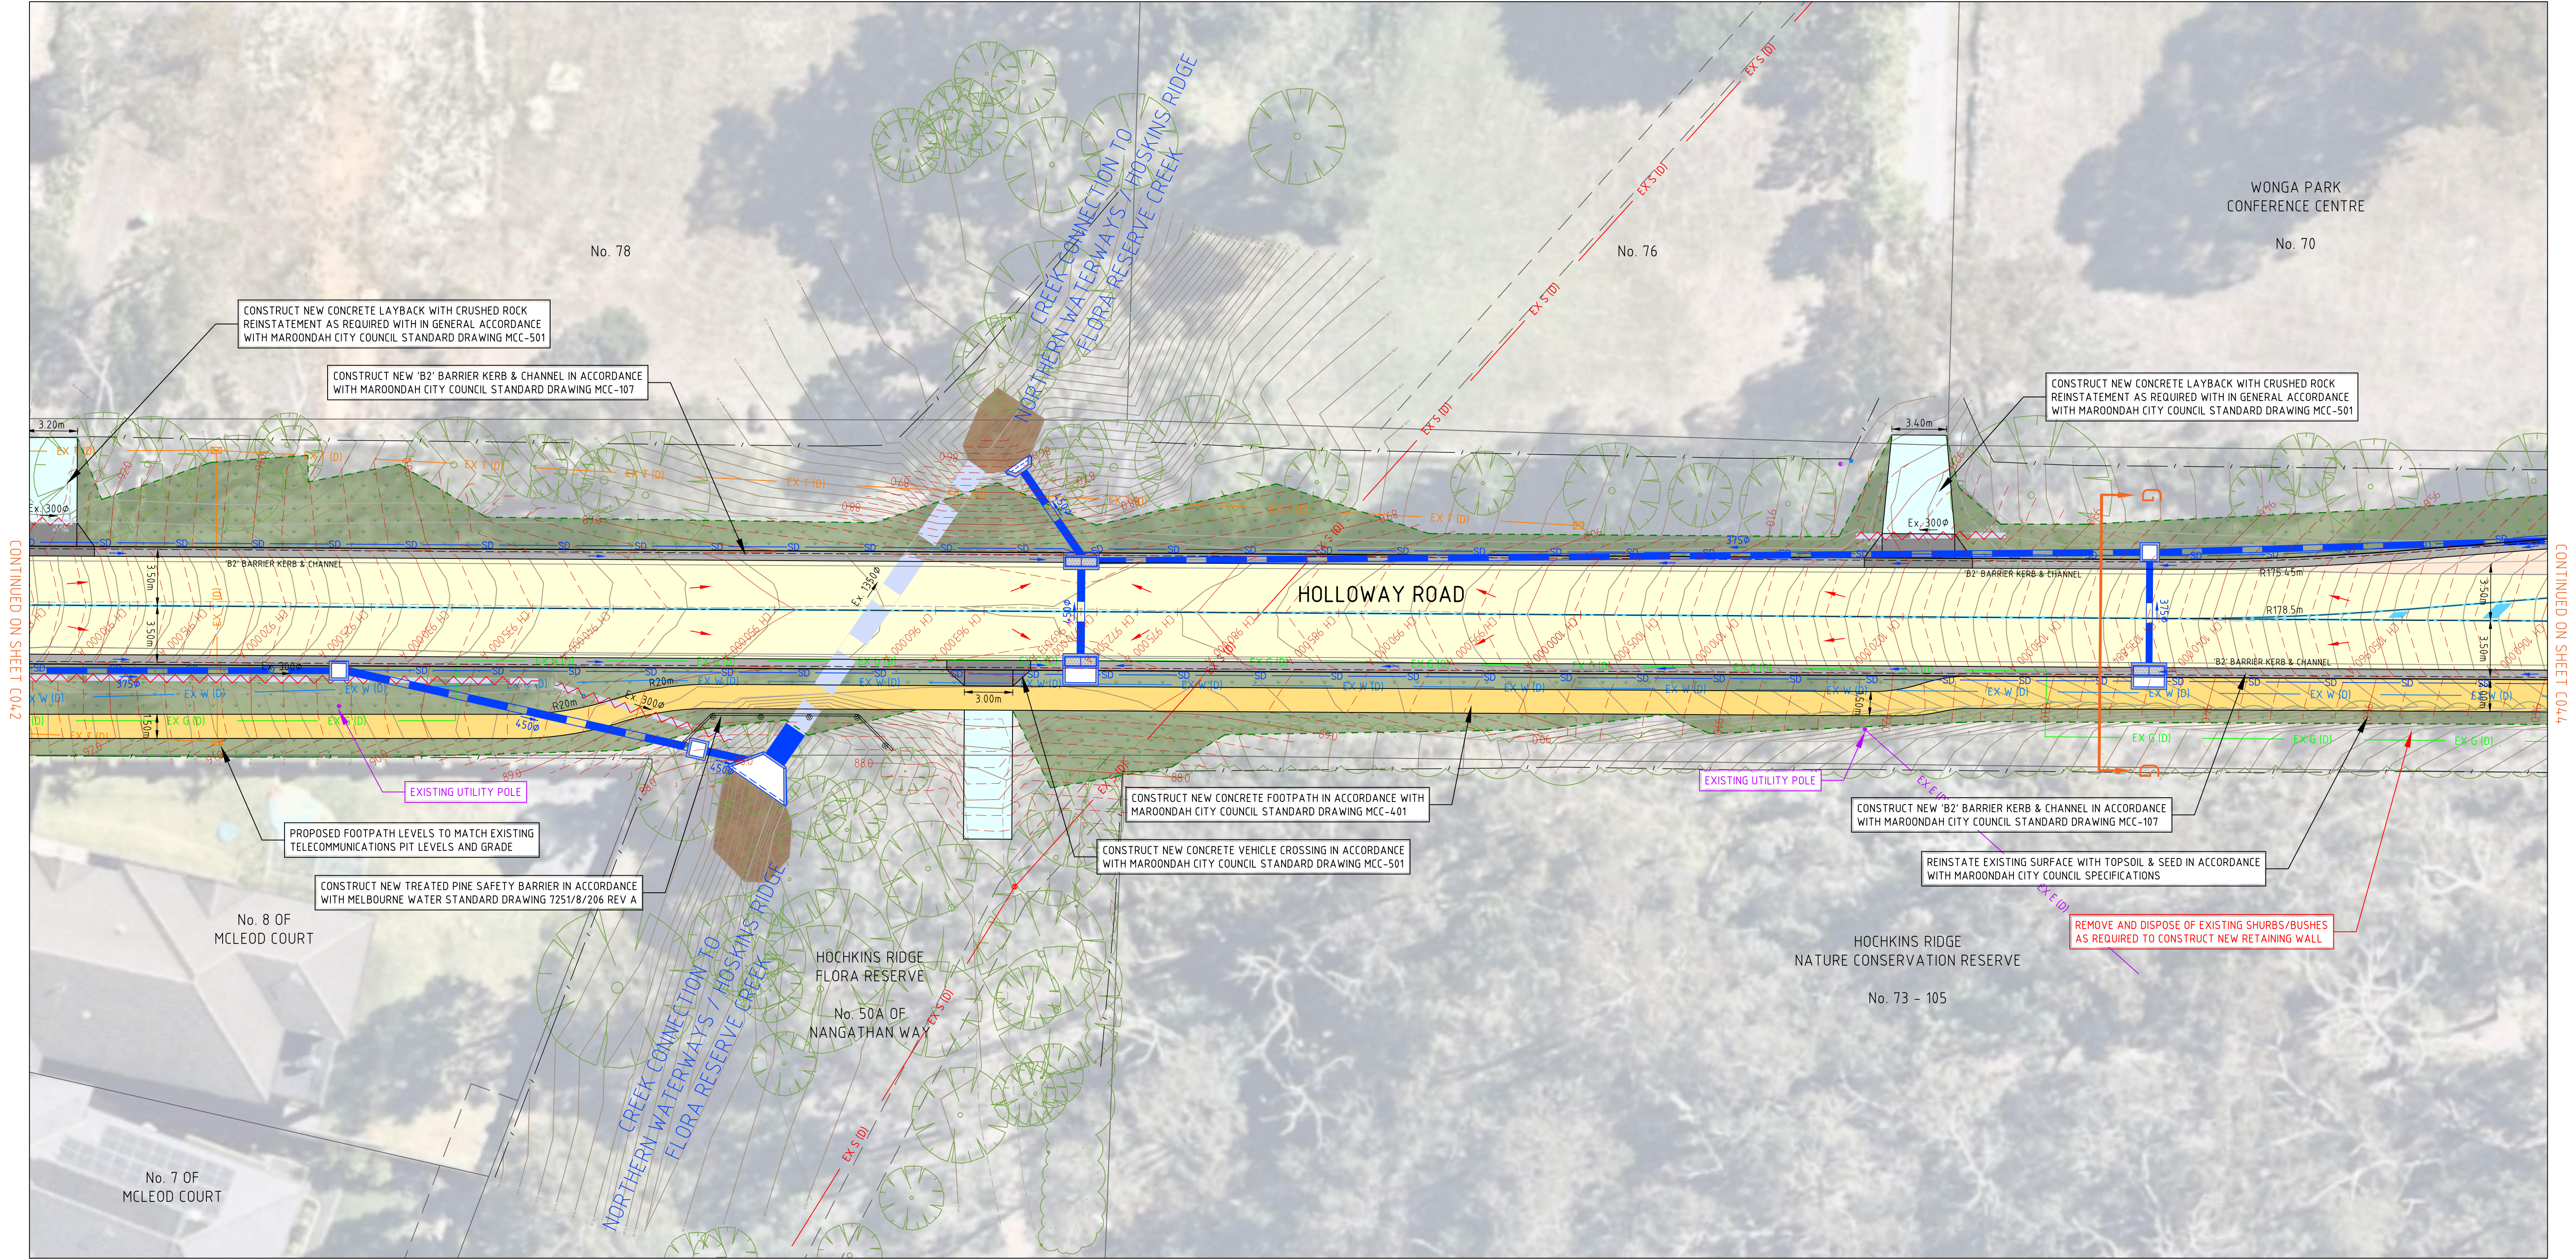

GENERAL LAYOUT PLAN

 

H	100% DETAILED DESIGN - ISSUED FOR REVIEW	27-03-2026	KC	KC	THIS DRAWING IS COPYRIGHT TO FMG ENGINEERING. NO PART OF THIS DRAWING, INCLUDING THE WHOLE OR PART, SHALL BE USED FOR ANY PURPOSE OR SITE OTHER THAN WHICH IT WAS PREPARED, NOR BY ANY THIRD PARTY, WITHOUT THE PRIOR WRITTEN CONSENT OF FMG ENGINEERING.
G	100% DETAILED DESIGN - ISSUED FOR REVIEW	24-03-2026	KC	KC	
F	100% DETAILED DESIGN - ISSUED FOR REVIEW	20-03-2026	KC	KC	
E	100% DETAILED DESIGN - ISSUED FOR REVIEW	20-02-2026	KC	KC	
D	80% DETAILED DESIGN - ISSUED FOR REVIEW	05-08-2025	KC	KC	
C	FUNCTIONAL DESIGN - ISSUED FOR REVIEW	08-10-2024	KC	KC	
B	FUNCTIONAL DESIGN - ISSUED FOR REVIEW	05-06-2024	KC	KC	ALL WORK MUST BE EXECUTED IN ACCORDANCE WITH THE RULES, REGULATIONS, BY LAWS AND REQUIREMENTS OF ALL AUTHORITIES HAVING JURISDICTION OVER ANY PART OF THE WORK.
A	FUNCTIONAL DESIGN - ISSUED FOR REVIEW	14-03-2024	KC	SS	
REV	DESCRIPTION	DATE	INIT	APP	
ELECTRONIC COPIES OF THIS DRAWING ARE NOT TO BE USED FOR DIMENSIONAL SETOUT.					

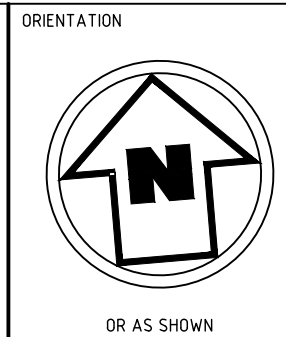

HEIGHT DATUM	AHD
COORDINATE DATUM	MGA 20 ZONE 55
SURVEY DATE	NOVEMBER 2023
AERIAL IMAGE DATE	12-02-2022

ENGINEERING FORWARD THINKING
P 03 9815 7600 2 Dornville Ave, Hawthorn VIC 3122
fmgeengineering.com.au | P 1300 975 878 | ABN 58 083 071 185
ISO 9001 Quality Management System | ISO 45001 OH&S Management System

ADELAIDE
MELBOURNE
SYDNEY
BRISBANE

CLIENT	MAROONDAH CITY COUNCIL	DESIGNED	GK / KC	DRAWN	EW / KC
PROJECT TITLE	ROAD AND DRAINAGE RECONSTRUCTION WORKS	CHECKED	AH	No. OF SHEETS	156
SITE ADDRESS	HOLLOWAY ROAD CROYDON NORTH, VIC, 3136	SCALE	1:200@A1	DATE STARTED	DECEMBER 2023
DRAWING TITLE	GENERAL LAYOUT PLAN	SITE ID & JOB NO.	S65864-287037	REV.	
		DRAWING NO.	C043		H

LEGEND

- FOAM BITUMEN STABILISED FULL DEPTH PAVEMENT - CONSTRUCTED IN ACCORDANCE WITH DETAIL ON SHEET C001
- FOAM BITUMEN STABILISED OVERLAY PAVEMENT - CONSTRUCTED IN ACCORDANCE WITH DETAIL ON SHEET C001
- ASPHALT OVERLAY PAVEMENT - CONSTRUCTED IN ACCORDANCE WITH DETAIL ON SHEET C001
- 150mm THICK CONCRETE VEHICLE CROSSING - CONSTRUCTED IN ACCORDANCE WITH MAROONDAH CITY COUNCIL MCC-501
- 160mm COMPACTED DEPTH ASPHALT VEHICLE CROSSING - CONSTRUCTED IN GENERAL ACCORDANCE WITH MAROONDAH CITY COUNCIL MCC-503
- REGULATION (MINIMUM 150mm COMPACTED DEPTH) SIZE 20mm CLASS 2 CRUSHED ROCK VEHICLE CROSSING - CONSTRUCTED IN GENERAL ACCORDANCE WITH MAROONDAH CITY COUNCIL MCC-503


- 125mm THICK REINFORCED CONCRETE FOOTPATH - CONSTRUCTED IN ACCORDANCE WITH MAROONDAH CITY COUNCIL MCC-401
- CONCRETE PEDESTRIAN CROSSING - CONSTRUCTED IN ACCORDANCE WITH MAROONDAH CITY COUNCIL MCC-405, MCC-406 AND MCC-407
- TOPSOIL & SEED (MAROONDAH CITY COUNCIL APPROVED) REINSTATEMENT - REINSTATED IN ACCORDANCE WITH MAROONDAH CITY COUNCIL SPECIFICATIONS
- CONCRETE KERB AND CHANNEL - CONSTRUCTED IN ACCORDANCE WITH MAROONDAH CITY COUNCIL STANDARD DRAWING MCC-107
- CONCRETE SLEEPER RETAINING WALL - CONSTRUCTED IN ACCORDANCE WITH MAROONDAH CITY COUNCIL STANDARD DRAWING MCC-703

- NEW DRAINAGE PIPE
- NEW DRAINAGE PIT
- SUBSURFACE DRAINAGE - INSTALLED IN ACCORDANCE WITH MAROONDAH CITY COUNCIL STANDARD DRAWING MCC-103
- SUBSURFACE DRAINAGE FLUSHOUT RISER & COVER - INSTALLED IN ACCORDANCE WITH MAROONDAH CITY COUNCIL STANDARD DRAWING MCC-104
- DIRECTION OF CHANNEL FLOW
- DIRECTION OF PAVEMENT SHEET FLOW
- ESTIMATED FILL BATTER EXTENT
- ESTIMATED CUT BATTER EXTENT


- EXISTING DRAINAGE PIPE
- REMOVE/DECOMMISSION EXISTING DRAINAGE PIPE
- EXISTING CONTOUR MAJOR (1.0m)
- EXISTING CONTOUR MINOR (0.20m)
- EXISTING WATER WITH QUALITY LEVEL
- EXISTING GAS WITH QUALITY LEVEL
- EXISTING SEWER WITH QUALITY LEVEL
- EXISTING TELECOMMUNICATIONS WITH QUALITY LEVEL
- EXISTING ELECTRICITY WITH QUALITY LEVEL



WARNING
BEWARE UNDERGROUND SERVICES
THE LOCATIONS OF SERVICES ARE APPROXIMATE ONLY AND THEIR EXACT POSITION SHOULD BE PROVEN ON SITE. NO GUARANTEE IS GIVEN THAT ALL EXISTING SERVICES ARE SHOWN

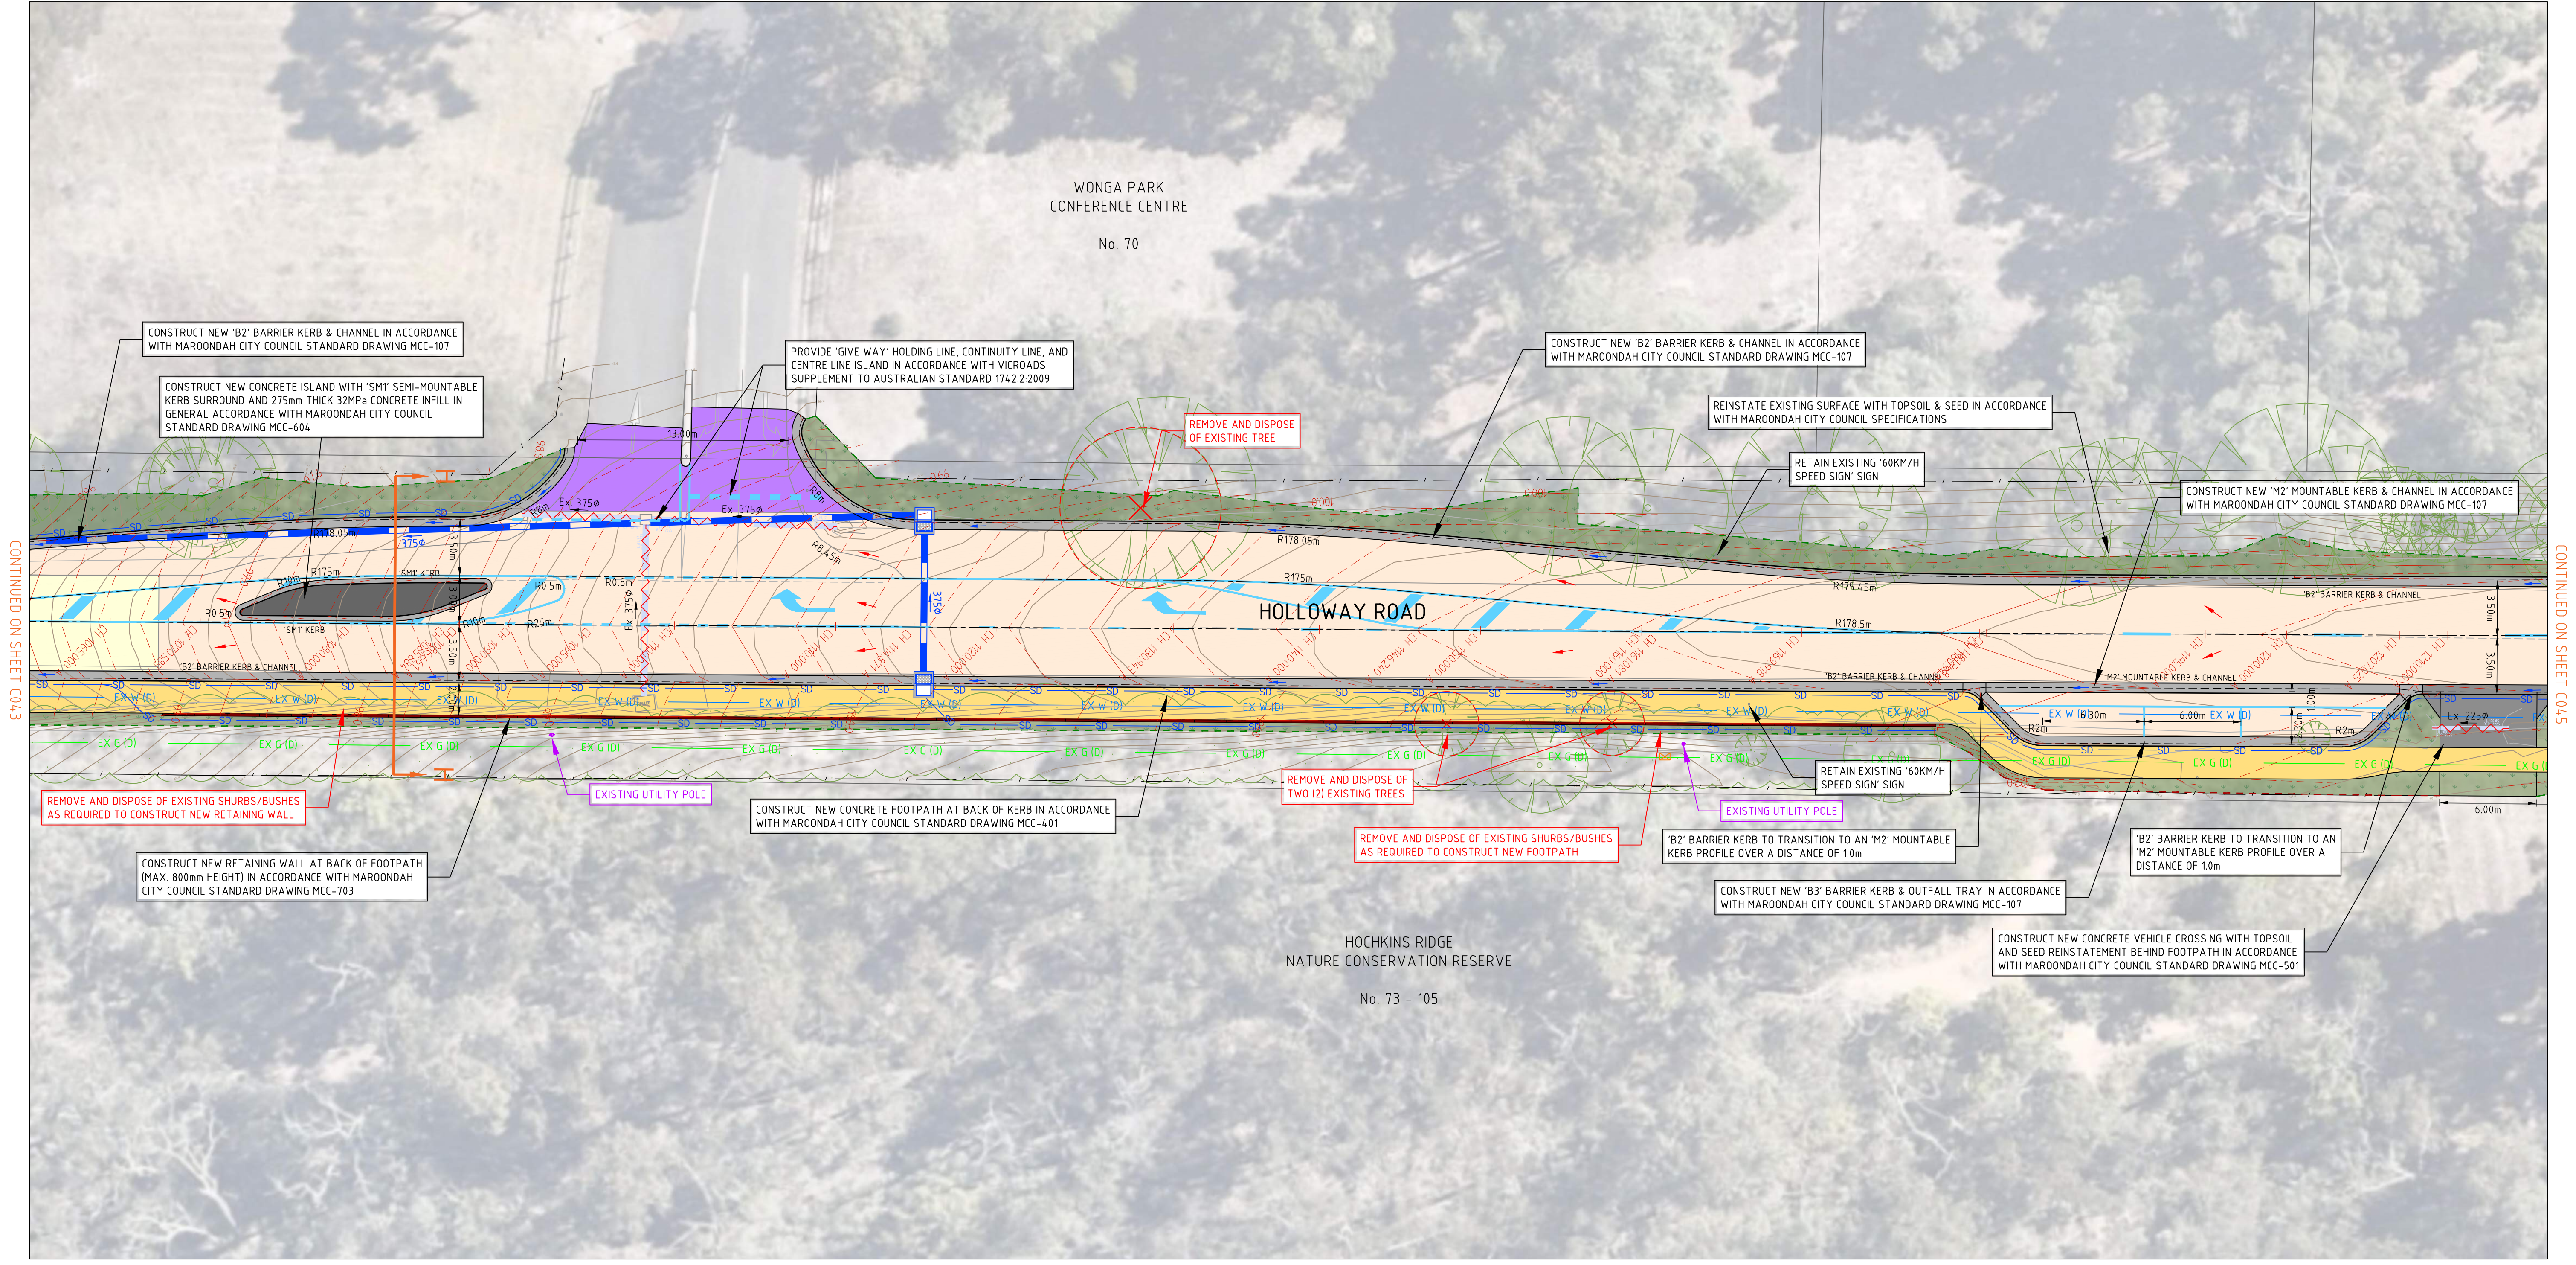


GENERAL LAYOUT PLAN

 

H	100% DETAILED DESIGN - ISSUED FOR REVIEW	27-03-2026	KC	KC	THIS DRAWING IS COPYRIGHT TO FMG ENGINEERING. NO PART OF THIS DRAWING, INCLUDING THE WHOLE OR PART, SHALL BE USED FOR ANY PURPOSE OR SITE OTHER THAN WHICH IT WAS PREPARED, NOR BY ANY THIRD PARTY, WITHOUT THE PRIOR WRITTEN CONSENT OF FMG ENGINEERING.
G	100% DETAILED DESIGN - ISSUED FOR REVIEW	24-03-2026	KC	KC	
F	100% DETAILED DESIGN - ISSUED FOR REVIEW	20-03-2026	KC	KC	
E	100% DETAILED DESIGN - ISSUED FOR REVIEW	20-02-2026	KC	KC	
D	80% DETAILED DESIGN - ISSUED FOR REVIEW	05-08-2025	KC	KC	
C	FUNCTIONAL DESIGN - ISSUED FOR REVIEW	08-10-2024	KC	KC	
B	FUNCTIONAL DESIGN - ISSUED FOR REVIEW	05-06-2024	KC	KC	ALL WORK MUST BE EXECUTED IN ACCORDANCE WITH THE RULES, REGULATIONS, BY LAWS AND REQUIREMENTS OF ALL AUTHORITIES HAVING JURISDICTION OVER ANY PART OF THE WORK.
A	FUNCTIONAL DESIGN - ISSUED FOR REVIEW	14-03-2024	KC	SS	
REV	DESCRIPTION	DATE	INIT	APP	
ELECTRONIC COPIES OF THIS DRAWING ARE NOT TO BE USED FOR DIMENSIONAL SETOUT.					

CLIENT

Maroondah City Council

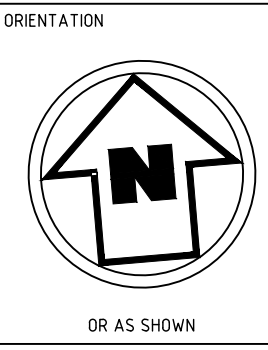

HEIGHT DATUM	AHD
COORDINATE DATUM	MGA 20 ZONE 55
SURVEY DATE	NOVEMBER 2023
AERIAL IMAGE DATE	12-02-2022

FMG 50 YEARS

ENGINEERING FORWARD THINKING

P 03 9815 7600 2 Domville Ave, Hawthorn VIC 3122

fmgeengineering.com.au | P 1300 975 878 | ABN 58 083 071 185

ISO 9001 Quality Management System | ISO 45001 OH&S Management System

CLIENT	MAROONDAH CITY COUNCIL
PROJECT TITLE	ROAD AND DRAINAGE RECONSTRUCTION WORKS
SITE ADDRESS	HOLLOWAY ROAD CROYDON NORTH, VIC, 3136
DRAWING TITLE	GENERAL LAYOUT PLAN
DESIGNED	GK / KC
CHECKED	AH
SCALE	1:200@A1
SITE ID & JOB NO.	S65864-287037
DRAWING NO.	C044
DRAWN	EW / KC
DATE STARTED	DECEMBER 2023
REV.	H

100% DETAILED DESIGN
NOT FOR CONSTRUCTION

LEGEND

- FOAM BITUMEN STABILISED FULL DEPTH PAVEMENT - CONSTRUCTED IN ACCORDANCE WITH DETAIL ON SHEET C001
- FOAM BITUMEN STABILISED OVERLAY PAVEMENT - CONSTRUCTED IN ACCORDANCE WITH DETAIL ON SHEET C001
- ASPHALT OVERLAY PAVEMENT - CONSTRUCTED IN ACCORDANCE WITH DETAIL ON SHEET C001
- 150mm THICK CONCRETE VEHICLE CROSSING - CONSTRUCTED IN ACCORDANCE WITH MAROONDAH CITY COUNCIL MCC-501
- 160mm COMPACTED DEPTH ASPHALT VEHICLE CROSSING - CONSTRUCTED IN GENERAL ACCORDANCE WITH MAROONDAH CITY COUNCIL MCC-503
- REGULATION (MINIMUM 150mm COMPACTED DEPTH) SIZE 20mm CLASS 2 CRUSHED ROCK VEHICLE CROSSING - CONSTRUCTED IN GENERAL ACCORDANCE WITH MAROONDAH CITY COUNCIL MCC-503


- 125mm THICK REINFORCED CONCRETE FOOTPATH - CONSTRUCTED IN ACCORDANCE WITH MAROONDAH CITY COUNCIL MCC-401
- CONCRETE PEDESTRIAN CROSSING - CONSTRUCTED IN ACCORDANCE WITH MAROONDAH CITY COUNCIL MCC-405, MCC-406 AND MCC-407
- TOPSOIL & SEED (MAROONDAH CITY COUNCIL APPROVED) REINSTATEMENT - REINSTATED IN ACCORDANCE WITH MAROONDAH CITY COUNCIL SPECIFICATIONS
- CONCRETE KERB AND CHANNEL - CONSTRUCTED IN ACCORDANCE WITH MAROONDAH CITY COUNCIL STANDARD DRAWING MCC-107
- CONCRETE SLEEPER RETAINING WALL - CONSTRUCTED IN ACCORDANCE WITH MAROONDAH CITY COUNCIL STANDARD DRAWING MCC-703

- NEW DRAINAGE PIPE
- NEW DRAINAGE PIT
- SUBSURFACE DRAINAGE - INSTALLED IN ACCORDANCE WITH MAROONDAH CITY COUNCIL STANDARD DRAWING MCC-103
- SUBSURFACE DRAINAGE FLUSHOUT RISER & COVER - INSTALLED IN ACCORDANCE WITH MAROONDAH CITY COUNCIL STANDARD DRAWING MCC-104
- DIRECTION OF CHANNEL FLOW
- DIRECTION OF PAVEMENT SHEET FLOW
- ESTIMATED FILL BATTER EXTENT
- ESTIMATED CUT BATTER EXTENT


- EXISTING DRAINAGE PIPE
- REMOVE/DECOMMISSION EXISTING DRAINAGE PIPE
- EXISTING CONTOUR MAJOR (1.0m)
- EXISTING CONTOUR MINOR (0.20m)
- EXISTING WATER WITH QUALITY LEVEL
- EXISTING GAS WITH QUALITY LEVEL
- EXISTING SEWER WITH QUALITY LEVEL
- EXISTING TELECOMMUNICATIONS WITH QUALITY LEVEL
- EXISTING ELECTRICITY WITH QUALITY LEVEL



WARNING
BEWARE UNDERGROUND SERVICES
THE LOCATIONS OF SERVICES ARE APPROXIMATE ONLY AND THEIR EXACT POSITION SHOULD BE PROVEN ON SITE. NO GUARANTEE IS GIVEN THAT ALL EXISTING SERVICES ARE SHOWN

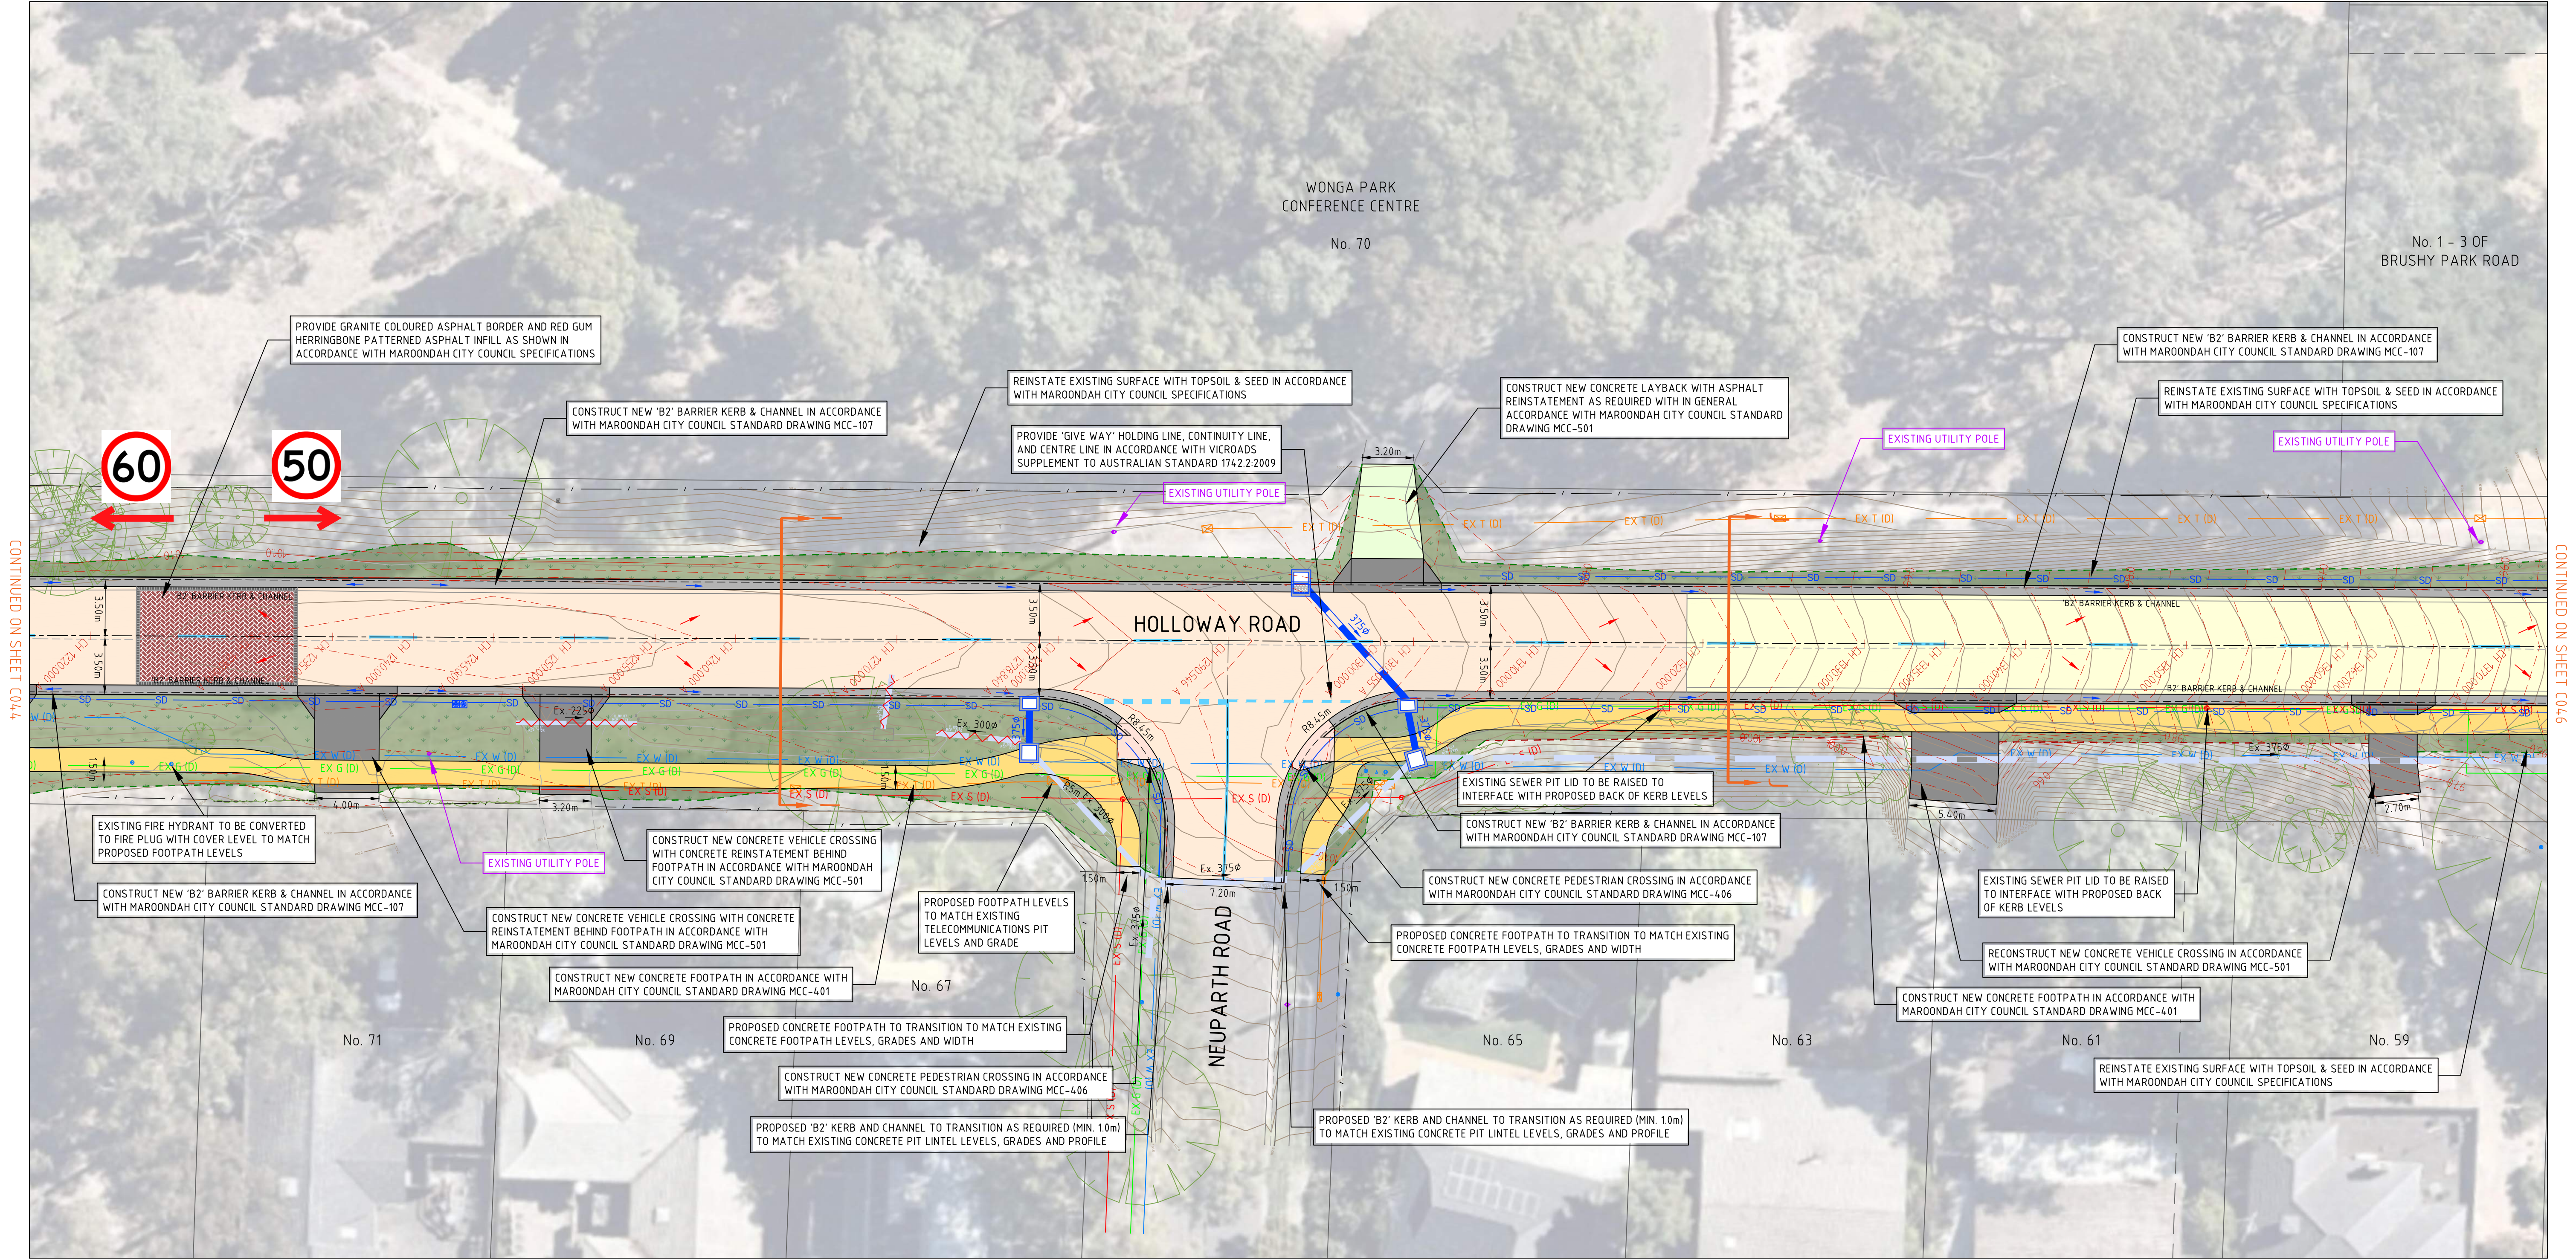

GENERAL LAYOUT PLAN

 


100% DETAILED DESIGN
NOT FOR CONSTRUCTION

H	100% DETAILED DESIGN - ISSUED FOR REVIEW	27-03-2026	KC	KC	THIS DRAWING IS COPYRIGHT TO FMG ENGINEERING. NO PART OF THIS DRAWING, INCLUDING THE WHOLE OR PART, SHALL BE USED FOR ANY PURPOSE OR SITE OTHER THAN WHICH IT WAS PREPARED, NOR BY ANY THIRD PARTY, WITHOUT THE PRIOR WRITTEN CONSENT OF FMG ENGINEERING.
G	100% DETAILED DESIGN - ISSUED FOR REVIEW	24-03-2026	KC	KC	
F	100% DETAILED DESIGN - ISSUED FOR REVIEW	20-03-2026	KC	KC	
E	100% DETAILED DESIGN - ISSUED FOR REVIEW	20-02-2026	KC	KC	
D	80% DETAILED DESIGN - ISSUED FOR REVIEW	05-08-2025	KC	KC	
C	FUNCTIONAL DESIGN - ISSUED FOR REVIEW	08-10-2024	KC	KC	
B	FUNCTIONAL DESIGN - ISSUED FOR REVIEW	05-06-2024	KC	KC	ALL WORK MUST BE EXECUTED IN ACCORDANCE WITH THE RULES, REGULATIONS, BY LAWS AND REQUIREMENTS OF ALL AUTHORITIES HAVING JURISDICTION OVER ANY PART OF THE WORK.
A	FUNCTIONAL DESIGN - ISSUED FOR REVIEW	14-03-2024	KC	SS	
REV	DESCRIPTION	DATE	INIT	APP	ELECTRONIC COPIES OF THIS DRAWING ARE NOT TO BE USED FOR DIMENSIONAL SETOUT.

CLIENT



ORIENTATION

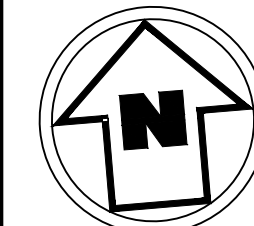

HEIGHT DATUM

AHD
COORDINATE DATUM
MGA 20 ZONE 55
SURVEY DATE
NOVEMBER 2023
AERIAL IMAGE DATE
12-02-2022

ADELAIDE
MELBOURNE
SYDNEY
BRISBANE

ENGINEERING FORWARD THINKING

P 03 9815 7600 2 Domville Ave, Hawthorn VIC 3122

fmgengineering.com.au | P 1300 975 878 | ABN 58 083 071 185

ISO 9001 Quality Management System | ISO 45001 OH&S Management System

SIGNATURE

CLIENT
MAROONDAH CITY COUNCIL
PROJECT TITLE
ROAD AND DRAINAGE RECONSTRUCTION WORKS
SITE ADDRESS
HOLLOWAY ROAD
CROYDON NORTH, VIC, 3136
DRAWING TITLE
GENERAL LAYOUT PLAN

DESIGNED	GK / KC	DRAWN	EW / KC
CHECKED	AH	No. OF SHEETS	156
SCALE	1:200@A1	DATE STARTED	DECEMBER 2023
SITE ID & JOB NO.	S65864-287037	REV.	
DRAWING NO.	C045		H

LEGEND

- FOAM BITUMEN STABILISED FULL DEPTH PAVEMENT - CONSTRUCTED IN ACCORDANCE WITH DETAIL ON SHEET C001
- FOAM BITUMEN STABILISED OVERLAY PAVEMENT - CONSTRUCTED IN ACCORDANCE WITH DETAIL ON SHEET C001
- ASPHALT OVERLAY PAVEMENT - CONSTRUCTED IN ACCORDANCE WITH DETAIL ON SHEET C001
- 150mm THICK CONCRETE VEHICLE CROSSING - CONSTRUCTED IN ACCORDANCE WITH MAROONDAH CITY COUNCIL MCC-501
- 160mm COMPACTED DEPTH ASPHALT VEHICLE CROSSING - CONSTRUCTED IN GENERAL ACCORDANCE WITH MAROONDAH CITY COUNCIL MCC-503
- REGULATION (MINIMUM 150mm COMPACTED DEPTH) SIZE 20mm CLASS 2 CRUSHED ROCK VEHICLE CROSSING - CONSTRUCTED IN GENERAL ACCORDANCE WITH MAROONDAH CITY COUNCIL MCC-503


- 125mm THICK REINFORCED CONCRETE FOOTPATH - CONSTRUCTED IN ACCORDANCE WITH MAROONDAH CITY COUNCIL MCC-401
- CONCRETE PEDESTRIAN CROSSING - CONSTRUCTED IN ACCORDANCE WITH MAROONDAH CITY COUNCIL MCC-405, MCC-406 AND MCC-407
- TOPSOIL & SEED (MAROONDAH CITY COUNCIL APPROVED) REINSTATEMENT - REINSTATED IN ACCORDANCE WITH MAROONDAH CITY COUNCIL SPECIFICATIONS
- CONCRETE KERB AND CHANNEL - CONSTRUCTED IN ACCORDANCE WITH MAROONDAH CITY COUNCIL STANDARD DRAWING MCC-107
- CONCRETE SLEEPER RETAINING WALL - CONSTRUCTED IN ACCORDANCE WITH MAROONDAH CITY COUNCIL STANDARD DRAWING MCC-703

- NEW DRAINAGE PIPE
- NEW DRAINAGE PIT
- SUBSURFACE DRAINAGE - INSTALLED IN ACCORDANCE WITH MAROONDAH CITY COUNCIL STANDARD DRAWING MCC-103
- SUBSURFACE DRAINAGE FLUSHOUT RISER & COVER - INSTALLED IN ACCORDANCE WITH MAROONDAH CITY COUNCIL STANDARD DRAWING MCC-104
- DIRECTION OF CHANNEL FLOW
- DIRECTION OF PAVEMENT SHEET FLOW
- ESTIMATED FILL BATTER EXTENT
- ESTIMATED CUT BATTER EXTENT


- EXISTING DRAINAGE PIPE
- REMOVE/DECOMMISSION EXISTING DRAINAGE PIPE
- EXISTING CONTOUR MAJOR (1.0m)
- EXISTING CONTOUR MINOR (0.20m)
- EXISTING WATER WITH QUALITY LEVEL
- EXISTING GAS WITH QUALITY LEVEL
- EXISTING SEWER WITH QUALITY LEVEL
- EXISTING TELECOMMUNICATIONS WITH QUALITY LEVEL
- EXISTING ELECTRICITY WITH QUALITY LEVEL



WARNING
BEWARE UNDERGROUND SERVICES
THE LOCATIONS OF SERVICES ARE APPROXIMATE ONLY AND THEIR EXACT POSITION SHOULD BE PROVEN ON SITE. NO GUARANTEE IS GIVEN THAT ALL EXISTING SERVICES ARE SHOWN

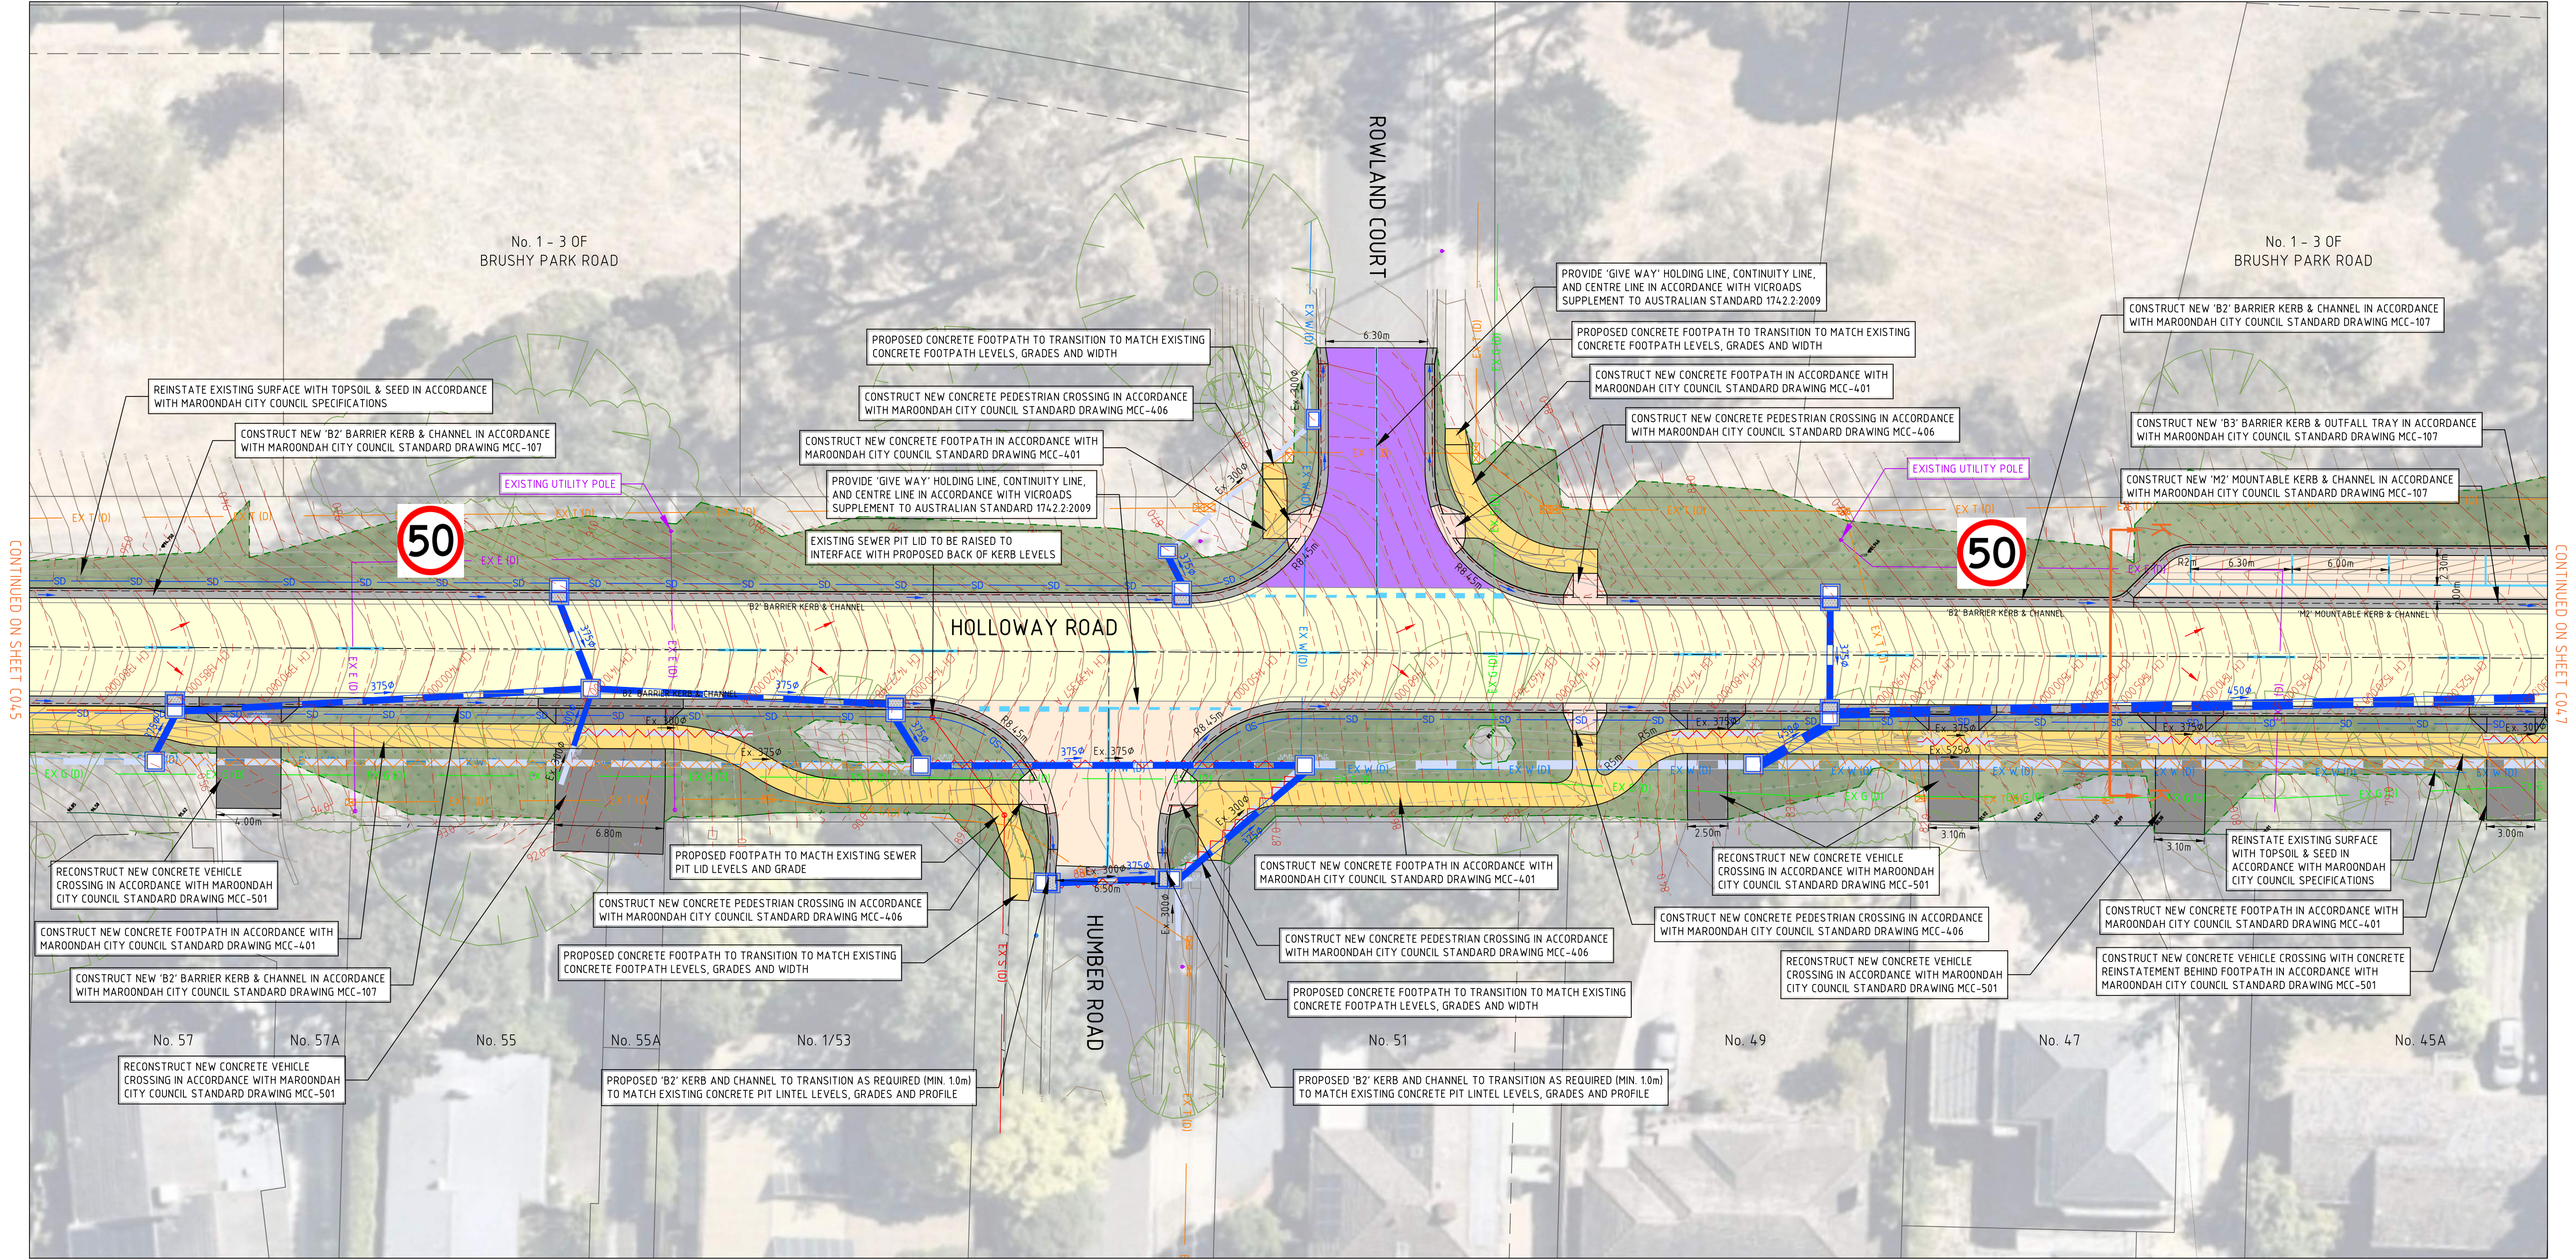


GENERAL LAYOUT PLAN

 

H	100% DETAILED DESIGN - ISSUED FOR REVIEW	27-03-2026	KC	KC	THIS DRAWING IS COPYRIGHT © FMG ENGINEERING. NO PART OF THIS DRAWING, INCLUDING THE WHOLE OR PART, SHALL BE USED FOR ANY PURPOSE OR SITE OTHER THAN THAT FOR WHICH IT WAS PREPARED, NOR BY ANY THIRD PARTY, WITHOUT THE PRIOR WRITTEN CONSENT OF FMG ENGINEERING.
G	100% DETAILED DESIGN - ISSUED FOR REVIEW	24-03-2026	KC	KC	
F	100% DETAILED DESIGN - ISSUED FOR REVIEW	20-03-2026	KC	KC	
E	100% DETAILED DESIGN - ISSUED FOR REVIEW	20-02-2026	KC	KC	
D	80% DETAILED DESIGN - ISSUED FOR REVIEW	05-08-2025	KC	KC	
C	FUNCTIONAL DESIGN - ISSUED FOR REVIEW	08-10-2024	KC	KC	
B	FUNCTIONAL DESIGN - ISSUED FOR REVIEW	05-06-2024	KC	KC	ALL WORK MUST BE EXECUTED IN ACCORDANCE WITH THE RULES, REGULATIONS, BY LAWS AND REQUIREMENTS OF ALL AUTHORITIES HAVING JURISDICTION OVER ANY PART OF THE WORK.
A	FUNCTIONAL DESIGN - ISSUED FOR REVIEW	14-03-2024	KC	SS	
REV	DESCRIPTION	DATE	INIT	APP	ELECTRONIC COPIES OF THIS DRAWING ARE NOT TO BE USED FOR DIMENSIONAL SETOUT.

CLIENT

OR AS SHOWN

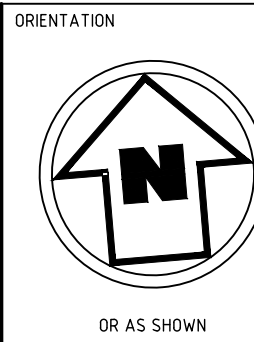

HEIGHT DATUM	AHD
COORDINATE DATUM	MGA 20 ZONE 55
SURVEY DATE	NOVEMBER 2023
AERIAL IMAGE DATE	12-02-2022

FMG **50 YEARS**

ENGINEERING FORWARD THINKING

P 03 9815 7600 2 Domville Ave, Hawthorn VIC 3122

fmgingeering.com.au | P 1300 975 878 | ABN 58 083 071 185

ISO 9001 Quality Management System | ISO 45001 OH&S Management System

ADELAIDE
MELBOURNE
SYDNEY
BRISBANE

CLIENT	MAROONDAH CITY COUNCIL	DESIGNED	GK / KC	DRAWN	EW / KC
PROJECT TITLE	ROAD AND DRAINAGE RECONSTRUCTION WORKS	CHECKED	AH	No. OF SHEETS	156
SITE ADDRESS	HOLLOWAY ROAD CROYDON NORTH, VIC, 3136	SCALE	1:200@A1	DATE STARTED	DECEMBER 2023
DRAWING TITLE	GENERAL LAYOUT PLAN	SITE ID & JOB NO.	S65864-287037	REV.	
		DRAWING NO.	C046		H

LEGEND

- FOAM BITUMEN STABILISED FULL DEPTH PAVEMENT - CONSTRUCTED IN ACCORDANCE WITH DETAIL ON SHEET C001
- FOAM BITUMEN STABILISED OVERLAY PAVEMENT - CONSTRUCTED IN ACCORDANCE WITH DETAIL ON SHEET C001
- ASPHALT OVERLAY PAVEMENT - CONSTRUCTED IN ACCORDANCE WITH DETAIL ON SHEET C001
- 150mm THICK CONCRETE VEHICLE CROSSING - CONSTRUCTED IN ACCORDANCE WITH MAROONDAH CITY COUNCIL MCC-501
- 160mm COMPACTED DEPTH ASPHALT VEHICLE CROSSING - CONSTRUCTED IN GENERAL ACCORDANCE WITH MAROONDAH CITY COUNCIL MCC-503
- REGULATION (MINIMUM 150mm COMPACTED DEPTH) SIZE 20mm CLASS 2 CRUSHED ROCK VEHICLE CROSSING - CONSTRUCTED IN GENERAL ACCORDANCE WITH MAROONDAH CITY COUNCIL MCC-503


- 125mm THICK REINFORCED CONCRETE FOOTPATH - CONSTRUCTED IN ACCORDANCE WITH MAROONDAH CITY COUNCIL MCC-401
- CONCRETE PEDESTRIAN CROSSING - CONSTRUCTED IN ACCORDANCE WITH MAROONDAH CITY COUNCIL MCC-405, MCC-406 AND MCC-407
- TOPSOIL & SEED (MAROONDAH CITY COUNCIL APPROVED) REINSTATEMENT - REINSTATED IN ACCORDANCE WITH MAROONDAH CITY COUNCIL SPECIFICATIONS
- CONCRETE KERB AND CHANNEL - CONSTRUCTED IN ACCORDANCE WITH MAROONDAH CITY COUNCIL STANDARD DRAWING MCC-107
- CONCRETE SLEEPER RETAINING WALL - CONSTRUCTED IN ACCORDANCE WITH MAROONDAH CITY COUNCIL STANDARD DRAWING MCC-703

- NEW DRAINAGE PIPE
- NEW DRAINAGE PIT
- SUBSURFACE DRAINAGE - INSTALLED IN ACCORDANCE WITH MAROONDAH CITY COUNCIL STANDARD DRAWING MCC-103
- SUBSURFACE DRAINAGE FLUSHOUT RISER & COVER - INSTALLED IN ACCORDANCE WITH MAROONDAH CITY COUNCIL STANDARD DRAWING MCC-104
- DIRECTION OF CHANNEL FLOW
- DIRECTION OF PAVEMENT SHEET FLOW
- ESTIMATED FILL BATTER EXTENT
- ESTIMATED CUT BATTER EXTENT


- EXISTING DRAINAGE PIPE
- REMOVE/DECOMMISSION EXISTING DRAINAGE PIPE
- EXISTING CONTOUR MAJOR (1.0m)
- EXISTING CONTOUR MINOR (0.20m)
- EXISTING WATER WITH QUALITY LEVEL
- EXISTING GAS WITH QUALITY LEVEL
- EXISTING SEWER WITH QUALITY LEVEL
- EXISTING TELECOMMUNICATIONS WITH QUALITY LEVEL
- EXISTING ELECTRICITY WITH QUALITY LEVEL




WARNING
BEWARE UNDERGROUND SERVICES
THE LOCATIONS OF SERVICES ARE APPROXIMATE ONLY AND THEIR EXACT POSITION SHOULD BE PROVEN ON SITE. NO GUARANTEE IS GIVEN THAT ALL EXISTING SERVICES ARE SHOWN

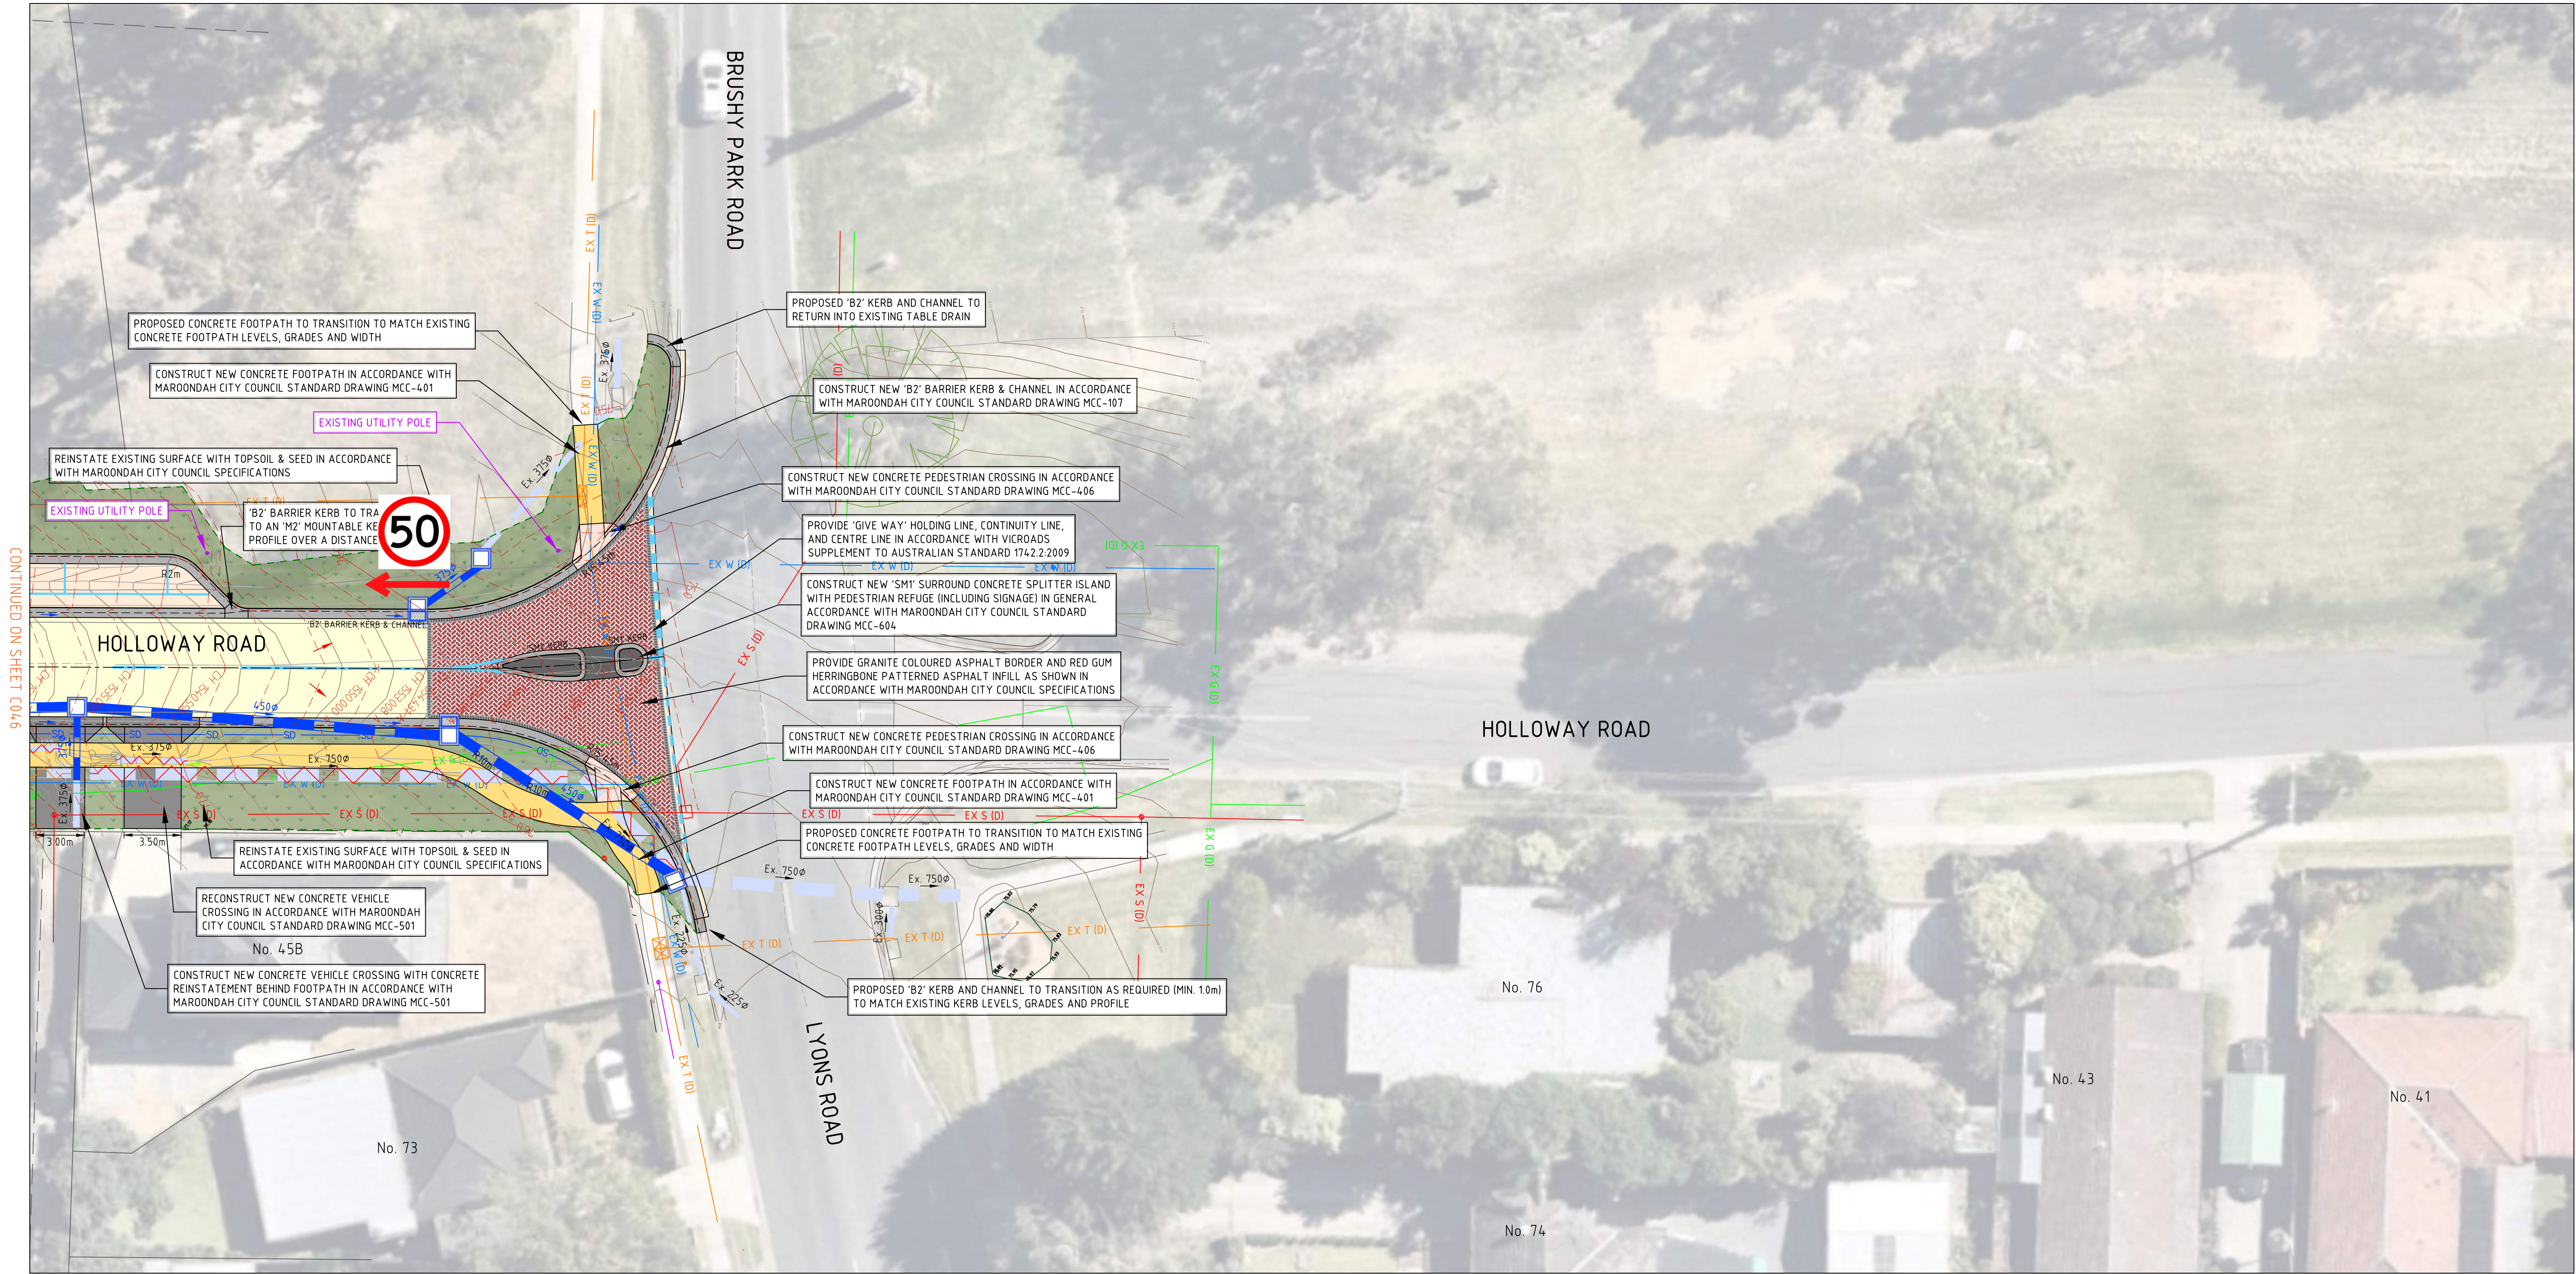

GENERAL LAYOUT PLAN

 

H	100% DETAILED DESIGN - ISSUED FOR REVIEW	27-03-2026	KC	KC	THIS DRAWING IS COPYRIGHT TO FMG ENGINEERING. NO PART OF THIS DRAWING, INCLUDING THE WHOLE OR PART, SHALL BE USED FOR ANY PURPOSE OR SITE OTHER THAN WHICH IT WAS PREPARED, NOR BY ANY THIRD PARTY, WITHOUT THE PRIOR WRITTEN CONSENT OF FMG ENGINEERING.
G	100% DETAILED DESIGN - ISSUED FOR REVIEW	24-03-2026	KC	KC	
F	100% DETAILED DESIGN - ISSUED FOR REVIEW	20-03-2026	KC	KC	
E	100% DETAILED DESIGN - ISSUED FOR REVIEW	20-02-2026	KC	KC	
D	80% DETAILED DESIGN - ISSUED FOR REVIEW	05-08-2025	KC	KC	
C	FUNCTIONAL DESIGN - ISSUED FOR REVIEW	08-10-2024	KC	KC	
B	FUNCTIONAL DESIGN - ISSUED FOR REVIEW	05-06-2024	KC	KC	ALL WORK MUST BE EXECUTED IN ACCORDANCE WITH THE RULES, REGULATIONS, BY LAWS AND REQUIREMENTS OF ALL AUTHORITIES HAVING JURISDICTION OVER ANY PART OF THE WORK.
A	FUNCTIONAL DESIGN - ISSUED FOR REVIEW	14-03-2024	KC	SS	
REV	DESCRIPTION	DATE	INIT	APP	ELECTRONIC COPIES OF THIS DRAWING ARE NOT TO BE USED FOR DIMENSIONAL SETOUT.

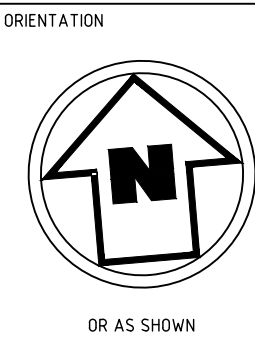

HEIGHT DATUM	AHD
COORDINATE DATUM	MGA 20 ZONE 55
SURVEY DATE	NOVEMBER 2023
AERIAL IMAGE DATE	12-02-2022


ENGINEERING FORWARD THINKING
P 03 9815 7600 2 Domville Ave, Hawthorn VIC 3122
fmgengineering.com.au | P 1300 975 878 | ABN 58 083 071 185
ISO 9001 Quality Management System | ISO 45001 OH&S Management System

ADELAIDE
MELBOURNE
SYDNEY
BRISBANE

CLIENT	MAROONDAH CITY COUNCIL	DESIGNED	GK / KC	DRAWN	EW / KC
PROJECT TITLE	ROAD AND DRAINAGE RECONSTRUCTION WORKS	CHECKED	AH	No. OF SHEETS	156
SITE ADDRESS	HOLLOWAY ROAD CROYDON NORTH, VIC, 3136	SCALE	1:200@A1	DATE STARTED	DECEMBER 2023
DRAWING TITLE	GENERAL LAYOUT PLAN	SITE ID & JOB No.	S65864-287037	REV.	
		DRAWING No.	C047		H




WARNING
BEWARE UNDERGROUND SERVICES
THE LOCATIONS OF SERVICES ARE APPROXIMATE ONLY AND THEIR EXACT POSITION SHOULD BE PROVEN ON SITE. NO GUARANTEE IS GIVEN THAT ALL EXISTING SERVICES ARE SHOWN

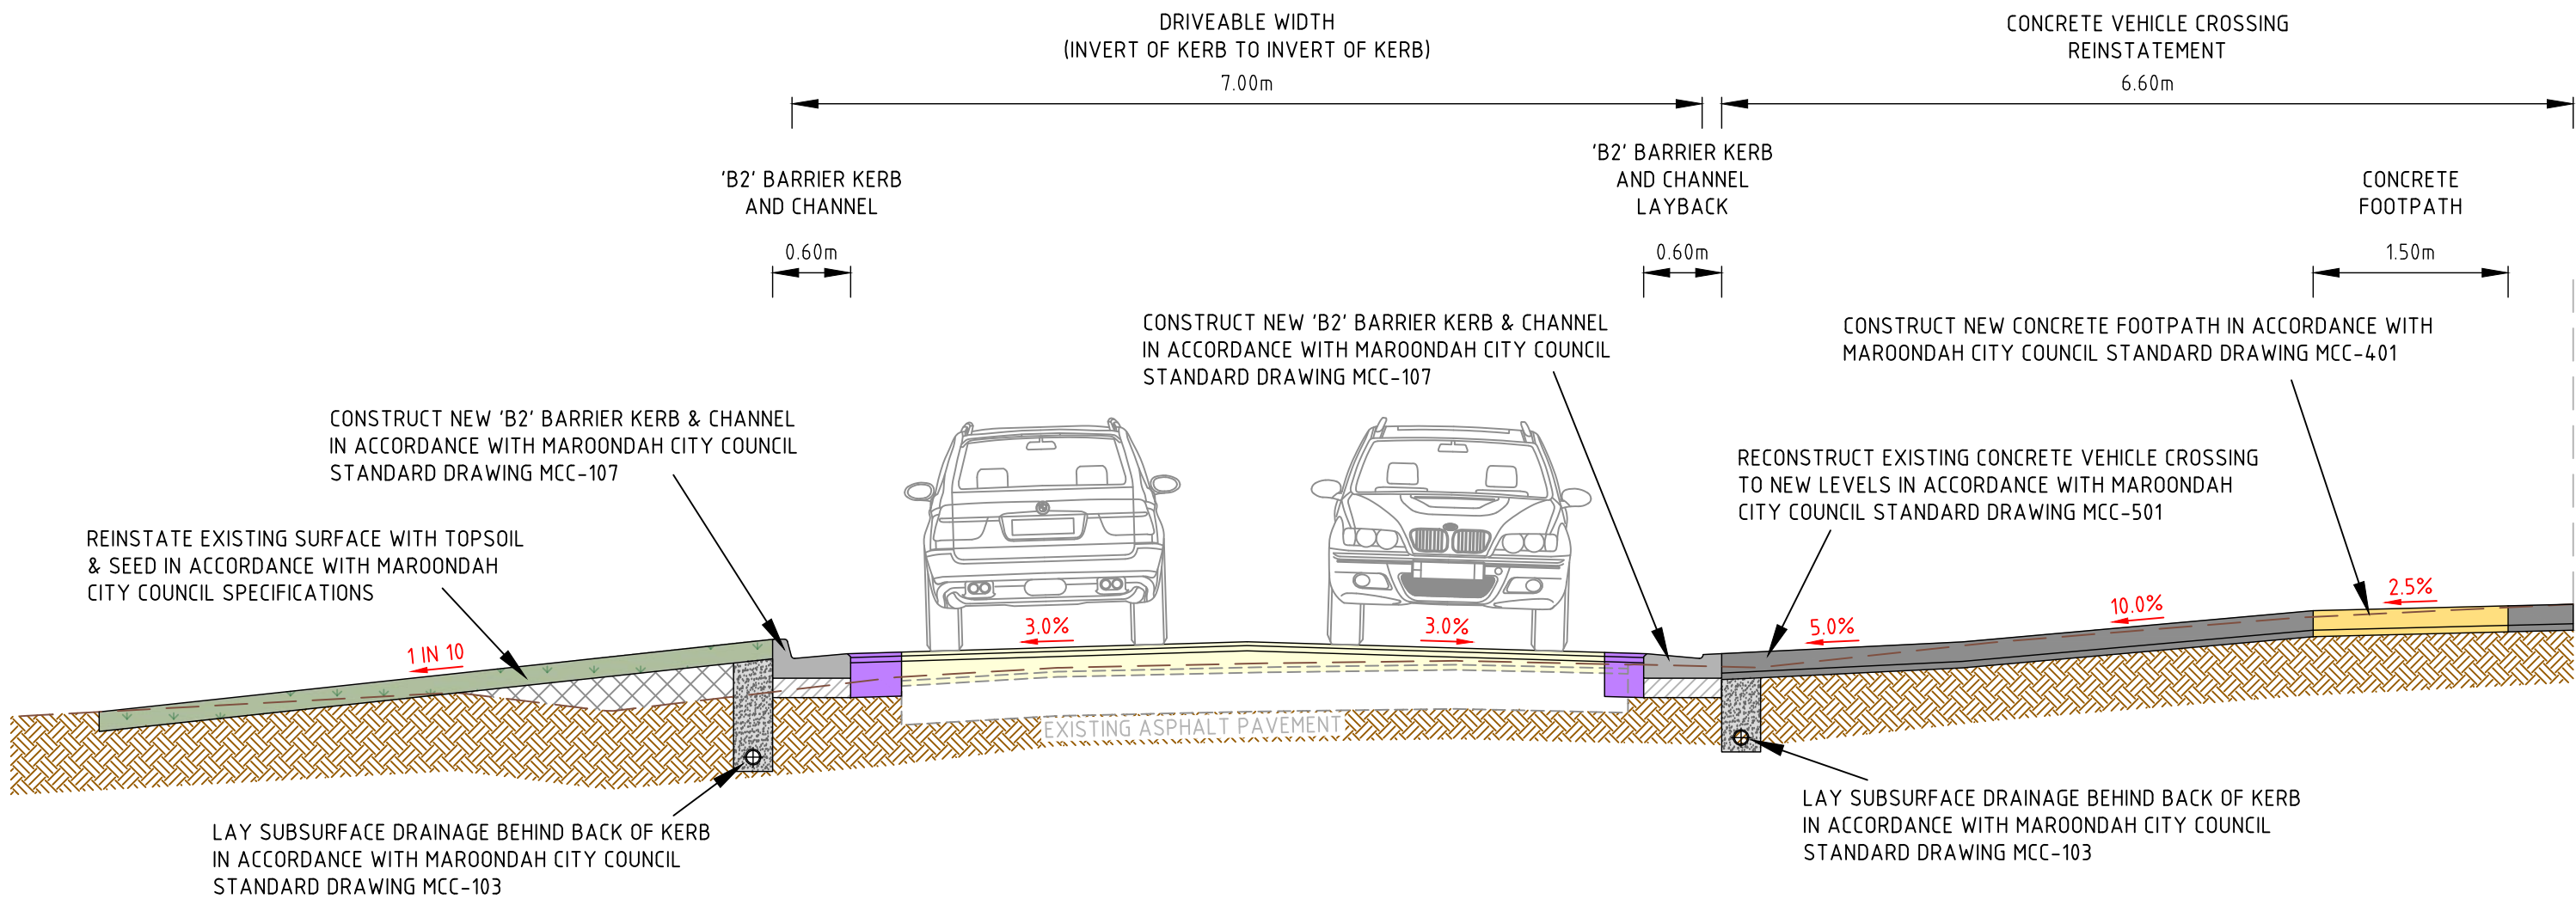


TYPICAL SECTION A-A

SCALE 0 0.5 1.0 1.5 2.0 2.5 METRES

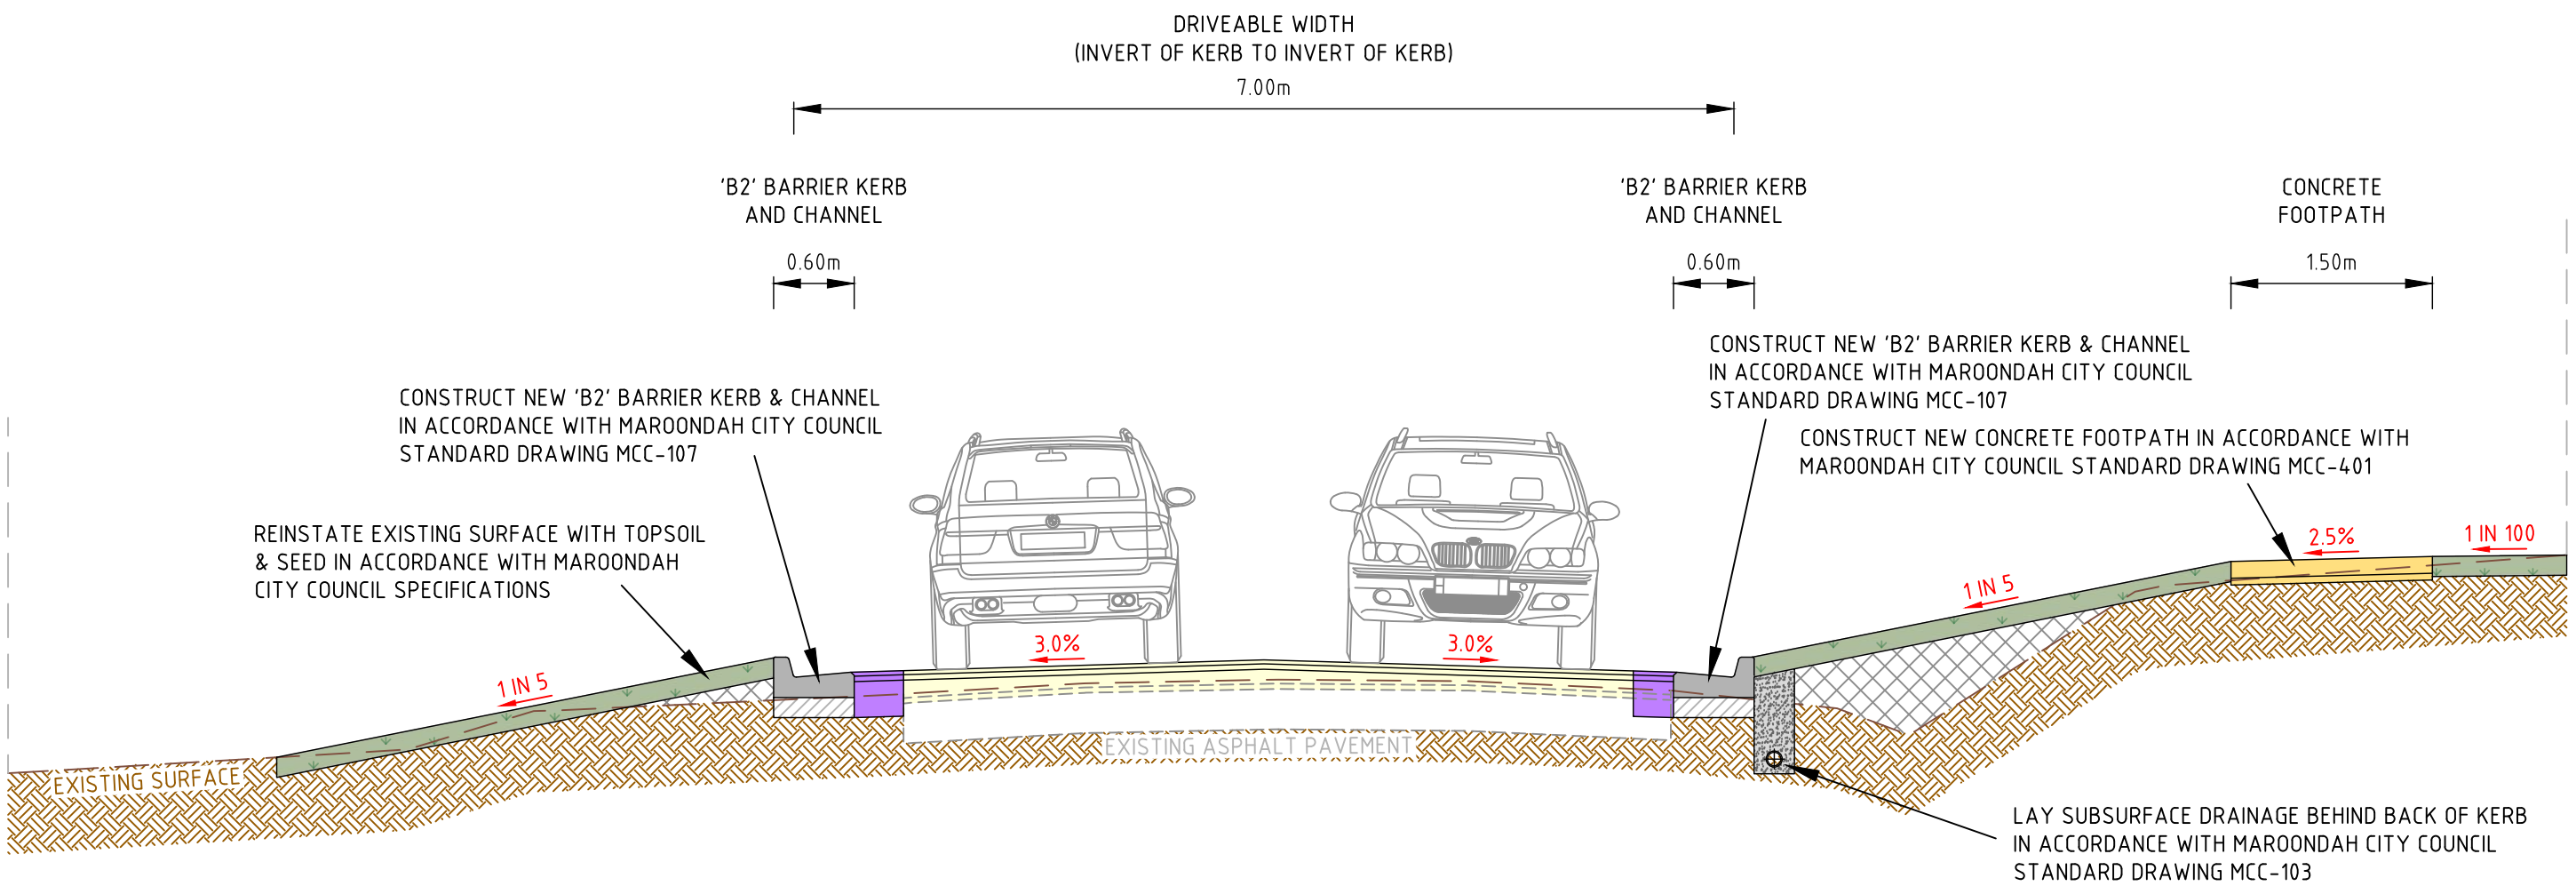

TYPICAL SECTION B-B

SCALE 0 0.5 1.0 1.5 2.0 2.5 METRES

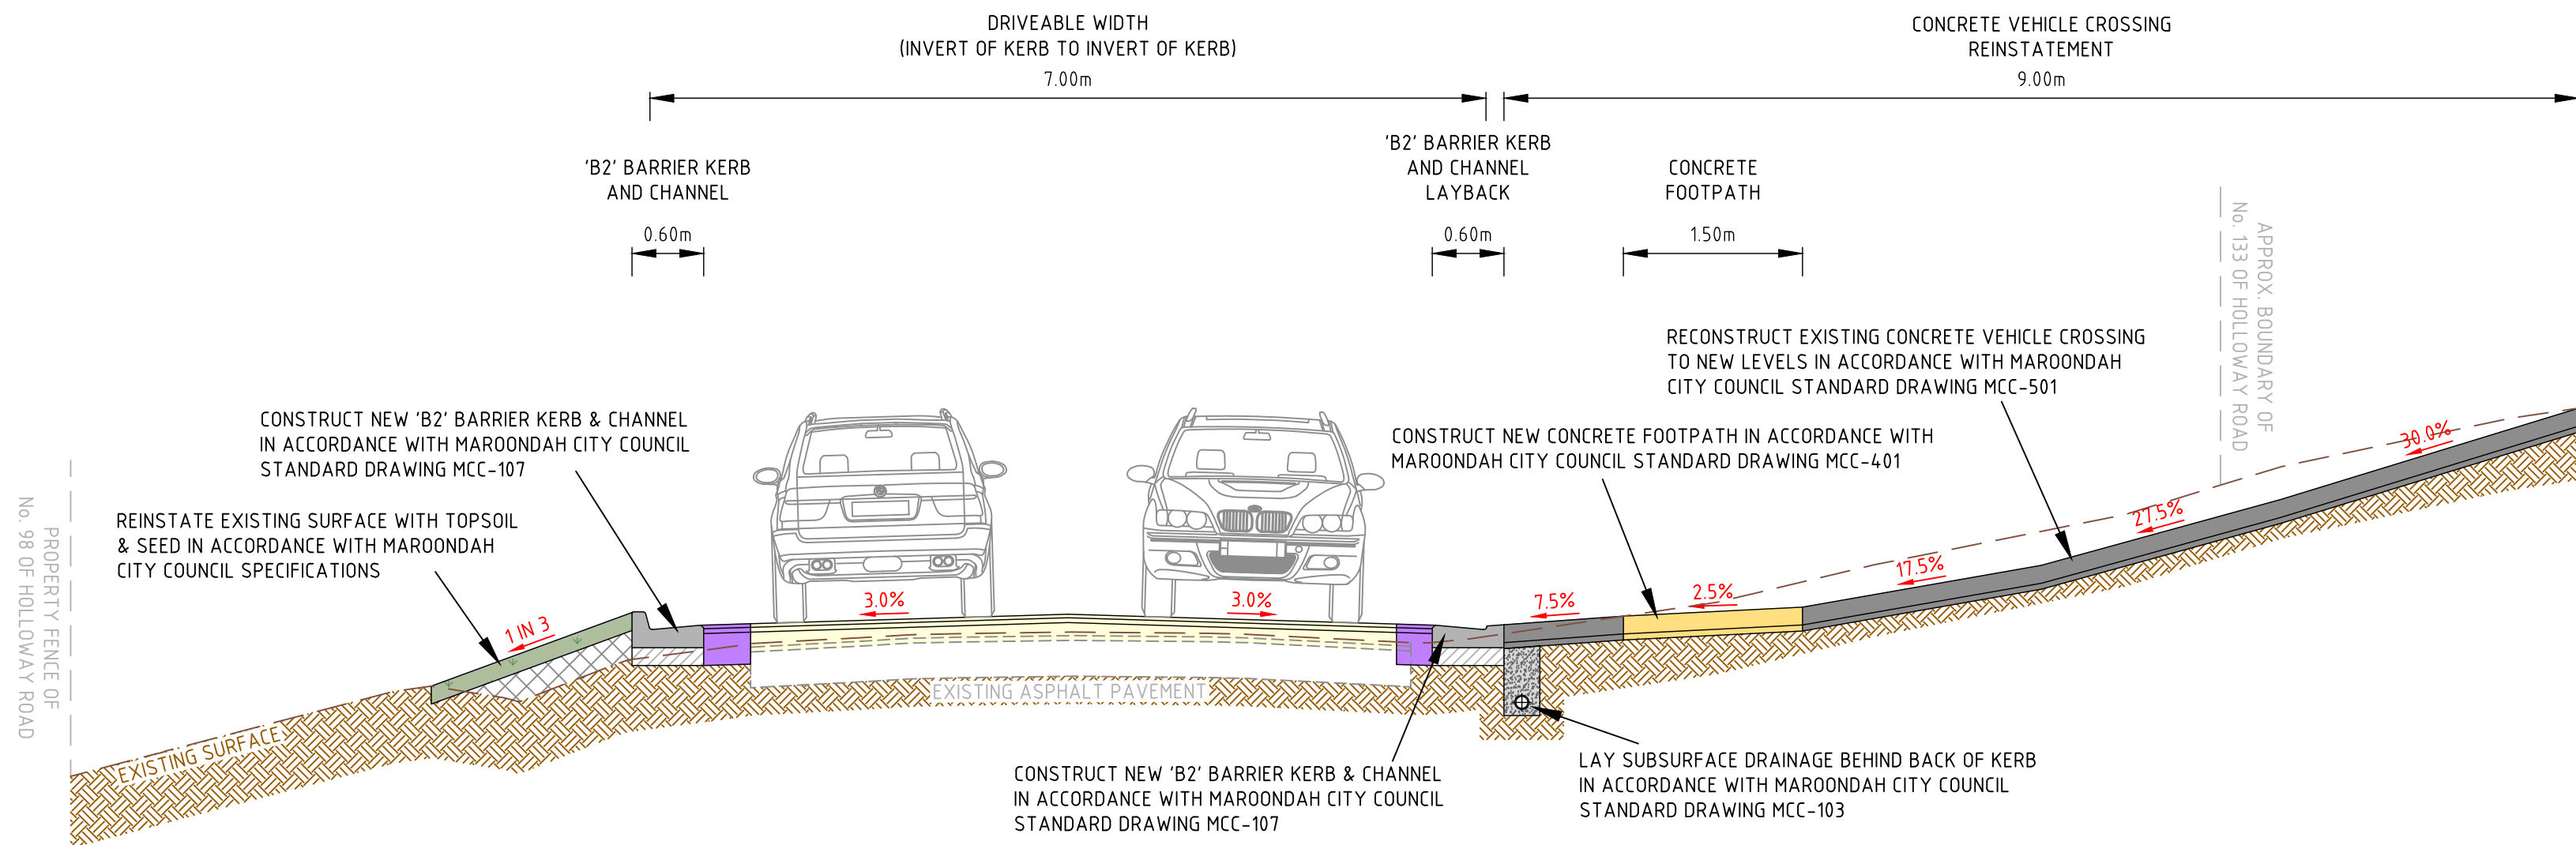

TYPICAL SECTION C-C

SCALE 0 0.5 1.0 1.5 2.0 2.5 METRES


100% DETAILED DESIGN
NOT FOR CONSTRUCTION

REV	DESCRIPTION	DATE	INIT	APP	ELECTRONIC COPIES OF THIS DRAWING ARE NOT TO BE USED FOR DIMENSIONAL SETOUT.
F	100% DETAILED DESIGN - ISSUED FOR REVIEW	20-03-2026	KC	KC	
E	100% DETAILED DESIGN - ISSUED FOR REVIEW	20-02-2026	KC	KC	
D	80% DETAILED DESIGN - ISSUED FOR REVIEW	05-08-2025	KC	KC	
C	FUNCTIONAL DESIGN - ISSUED FOR REVIEW	08-10-2024	KC	KC	
B	FUNCTIONAL DESIGN - ISSUED FOR REVIEW	05-06-2024	KC	KC	
A	FUNCTIONAL DESIGN - ISSUED FOR REVIEW	14-03-2024	KC	SS	

CLIENT



ORIENTATION

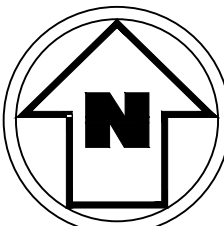

OR AS SHOWN

HEIGHT DATUM

AHD

COORDINATE DATUM

MGA 20 ZONE 55

SURVEY DATE

NOVEMBER 2023

AERIAL IMAGE DATE

12-02-2022



CLIENT

MAROONDAH CITY COUNCIL

PROJECT TITLE

ROAD AND DRAINAGE RECONSTRUCTION WORKS

SITE ADDRESS

HOLLOWAY ROAD
CROYDON NORTH, VIC, 3136

DRAWING TITLE

TYPICAL SECTIONS A-A, B-B, AND C-C

DESIGNED

GK / KC

CHECKED

AH

SCALE

1:50@A1

SITE ID & JOB No.

S65864-287037

DRAWING No.

C083

DATE STARTED

DECEMBER 2023

REV.


F

NO. OF SHEETS


156




WARNING
BEWARE UNDERGROUND SERVICES
THE LOCATIONS OF SERVICES ARE APPROXIMATE ONLY AND THEIR EXACT POSITION SHOULD BE PROVEN ON SITE. NO GUARANTEE IS GIVEN THAT ALL EXISTING SERVICES ARE SHOWN

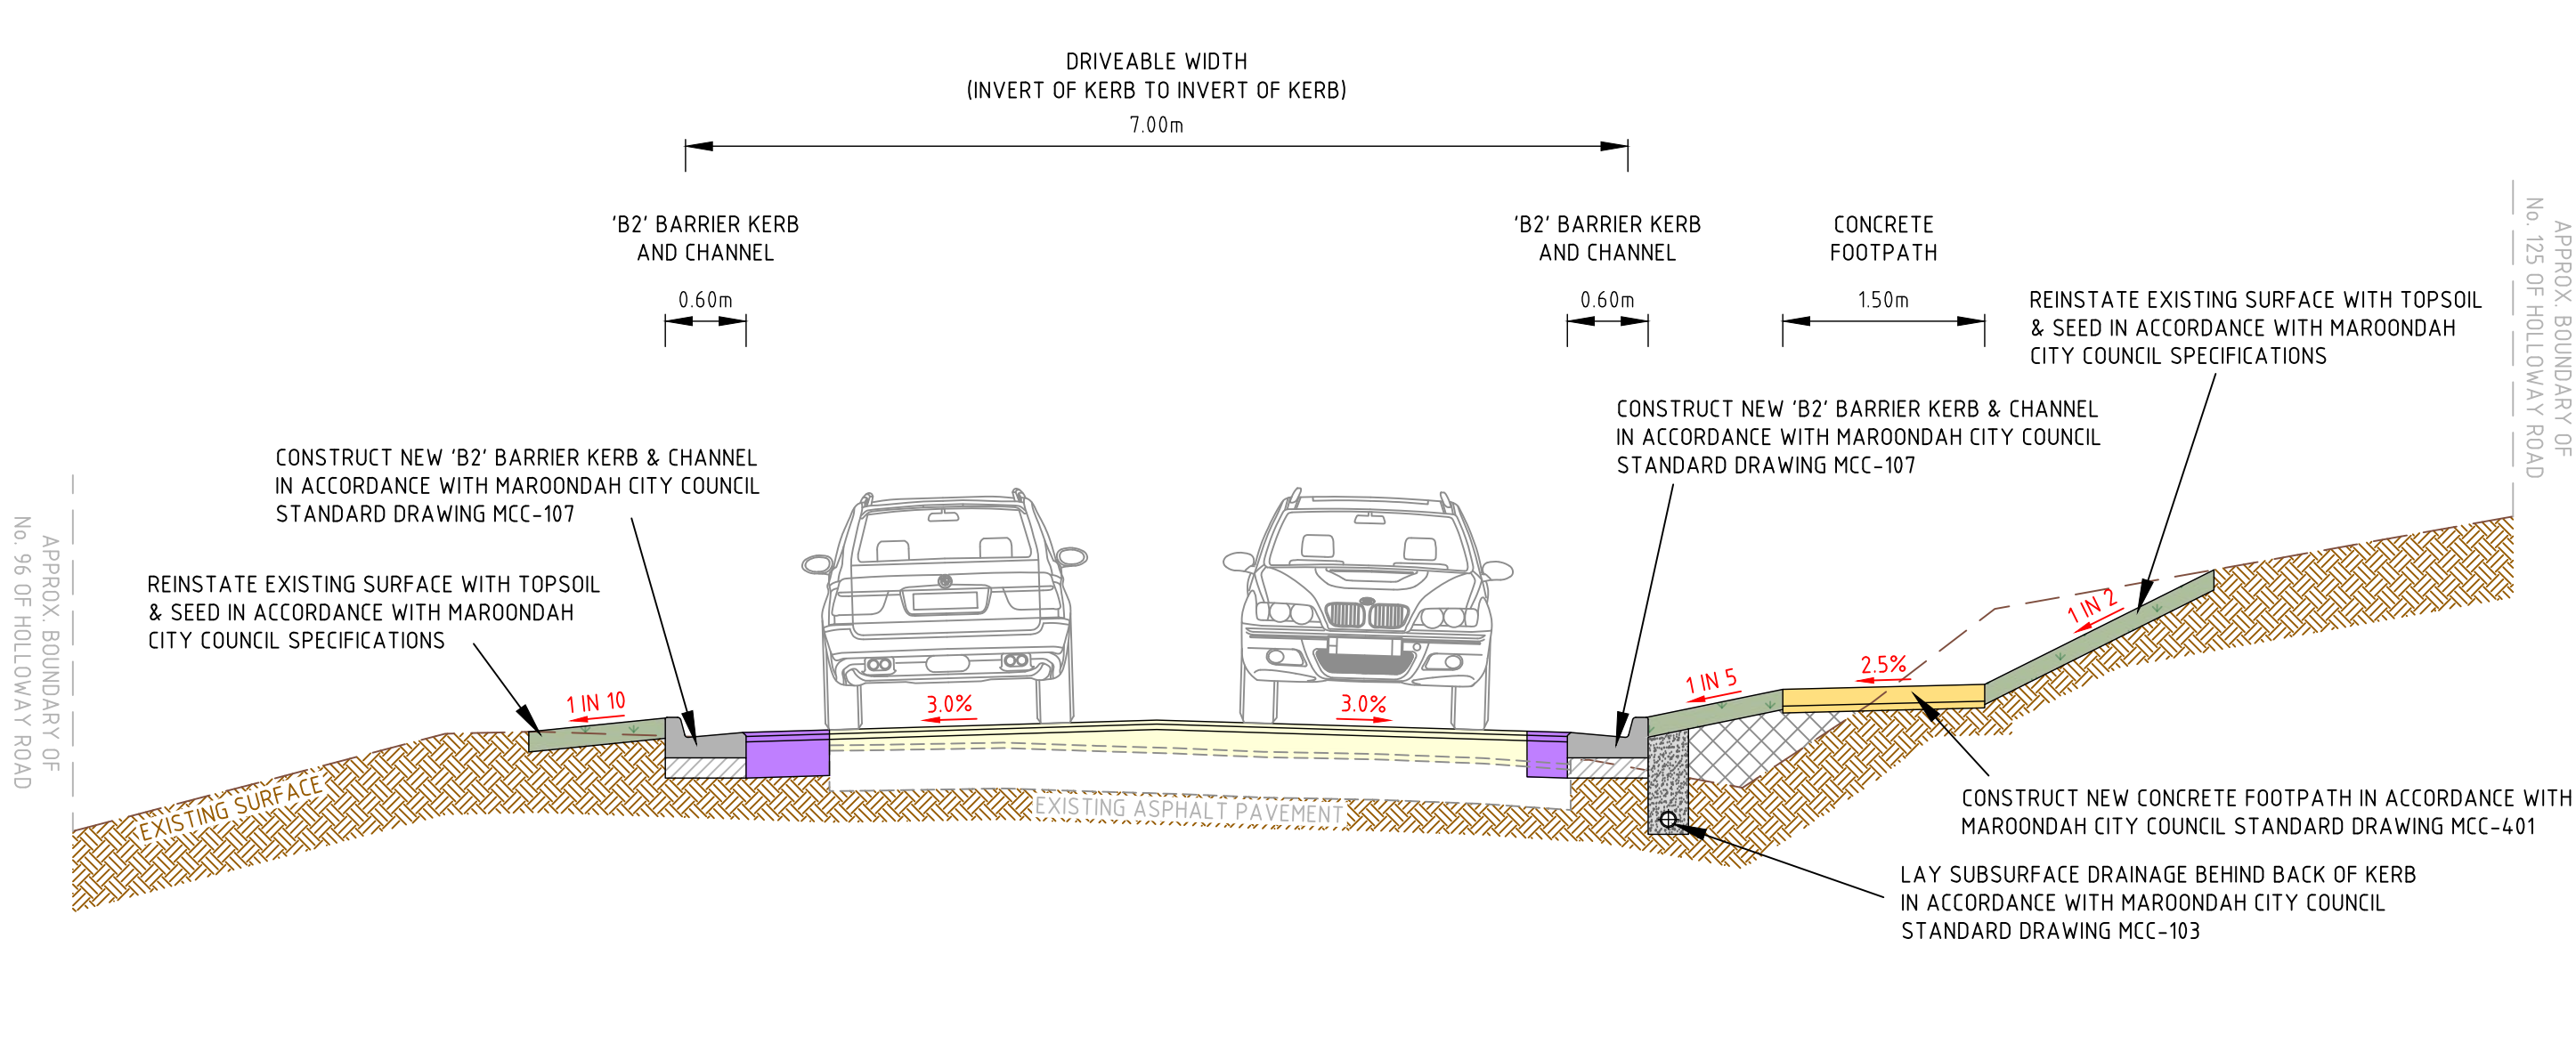

TYPICAL SECTION D-D
SCALE 0 0.5 1.0 1.5 2.0 2.5 METRES

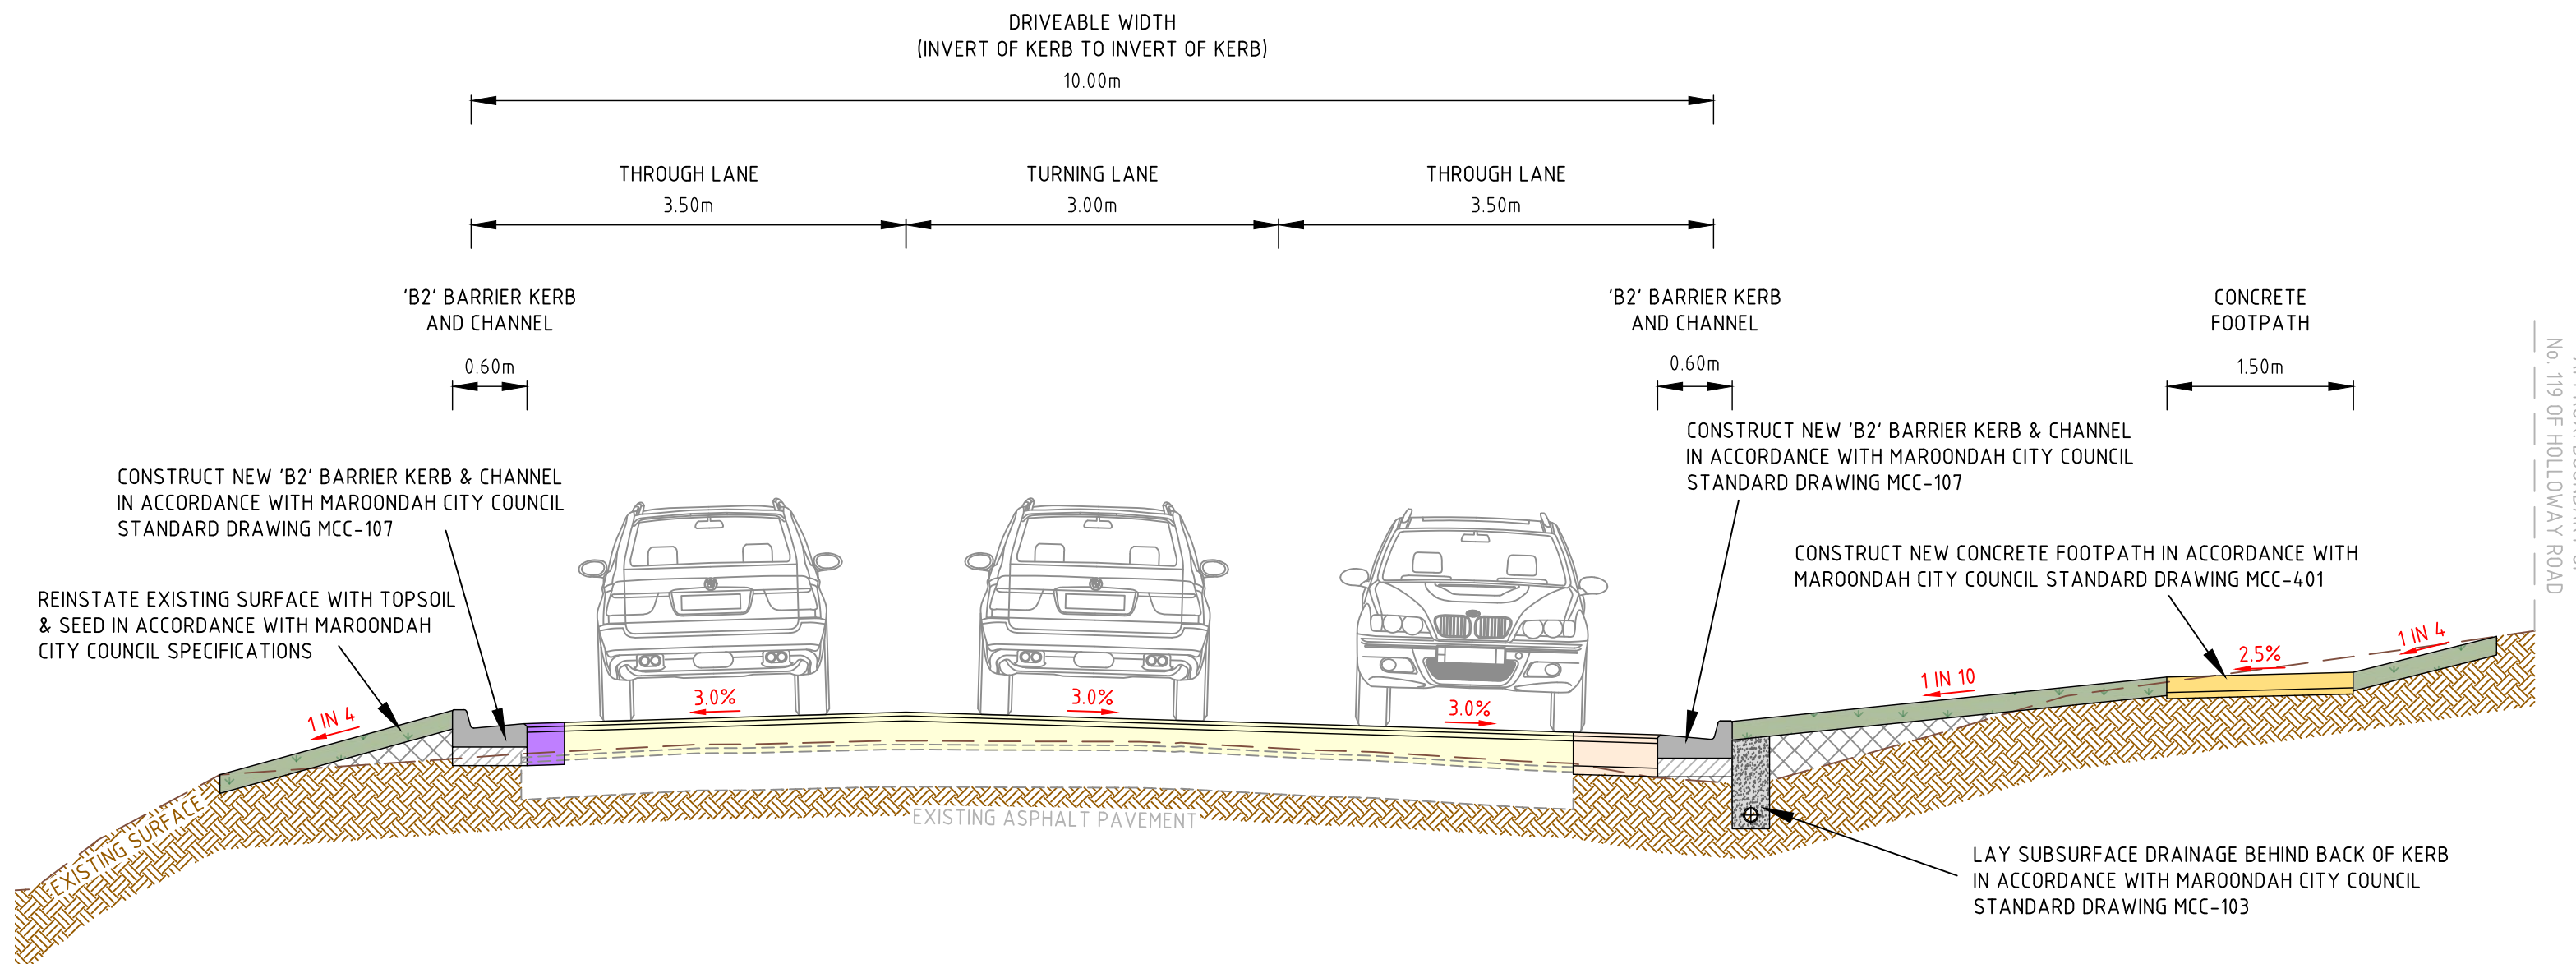

TYPICAL SECTION E-E
SCALE 0 0.5 1.0 1.5 2.0 2.5 METRES

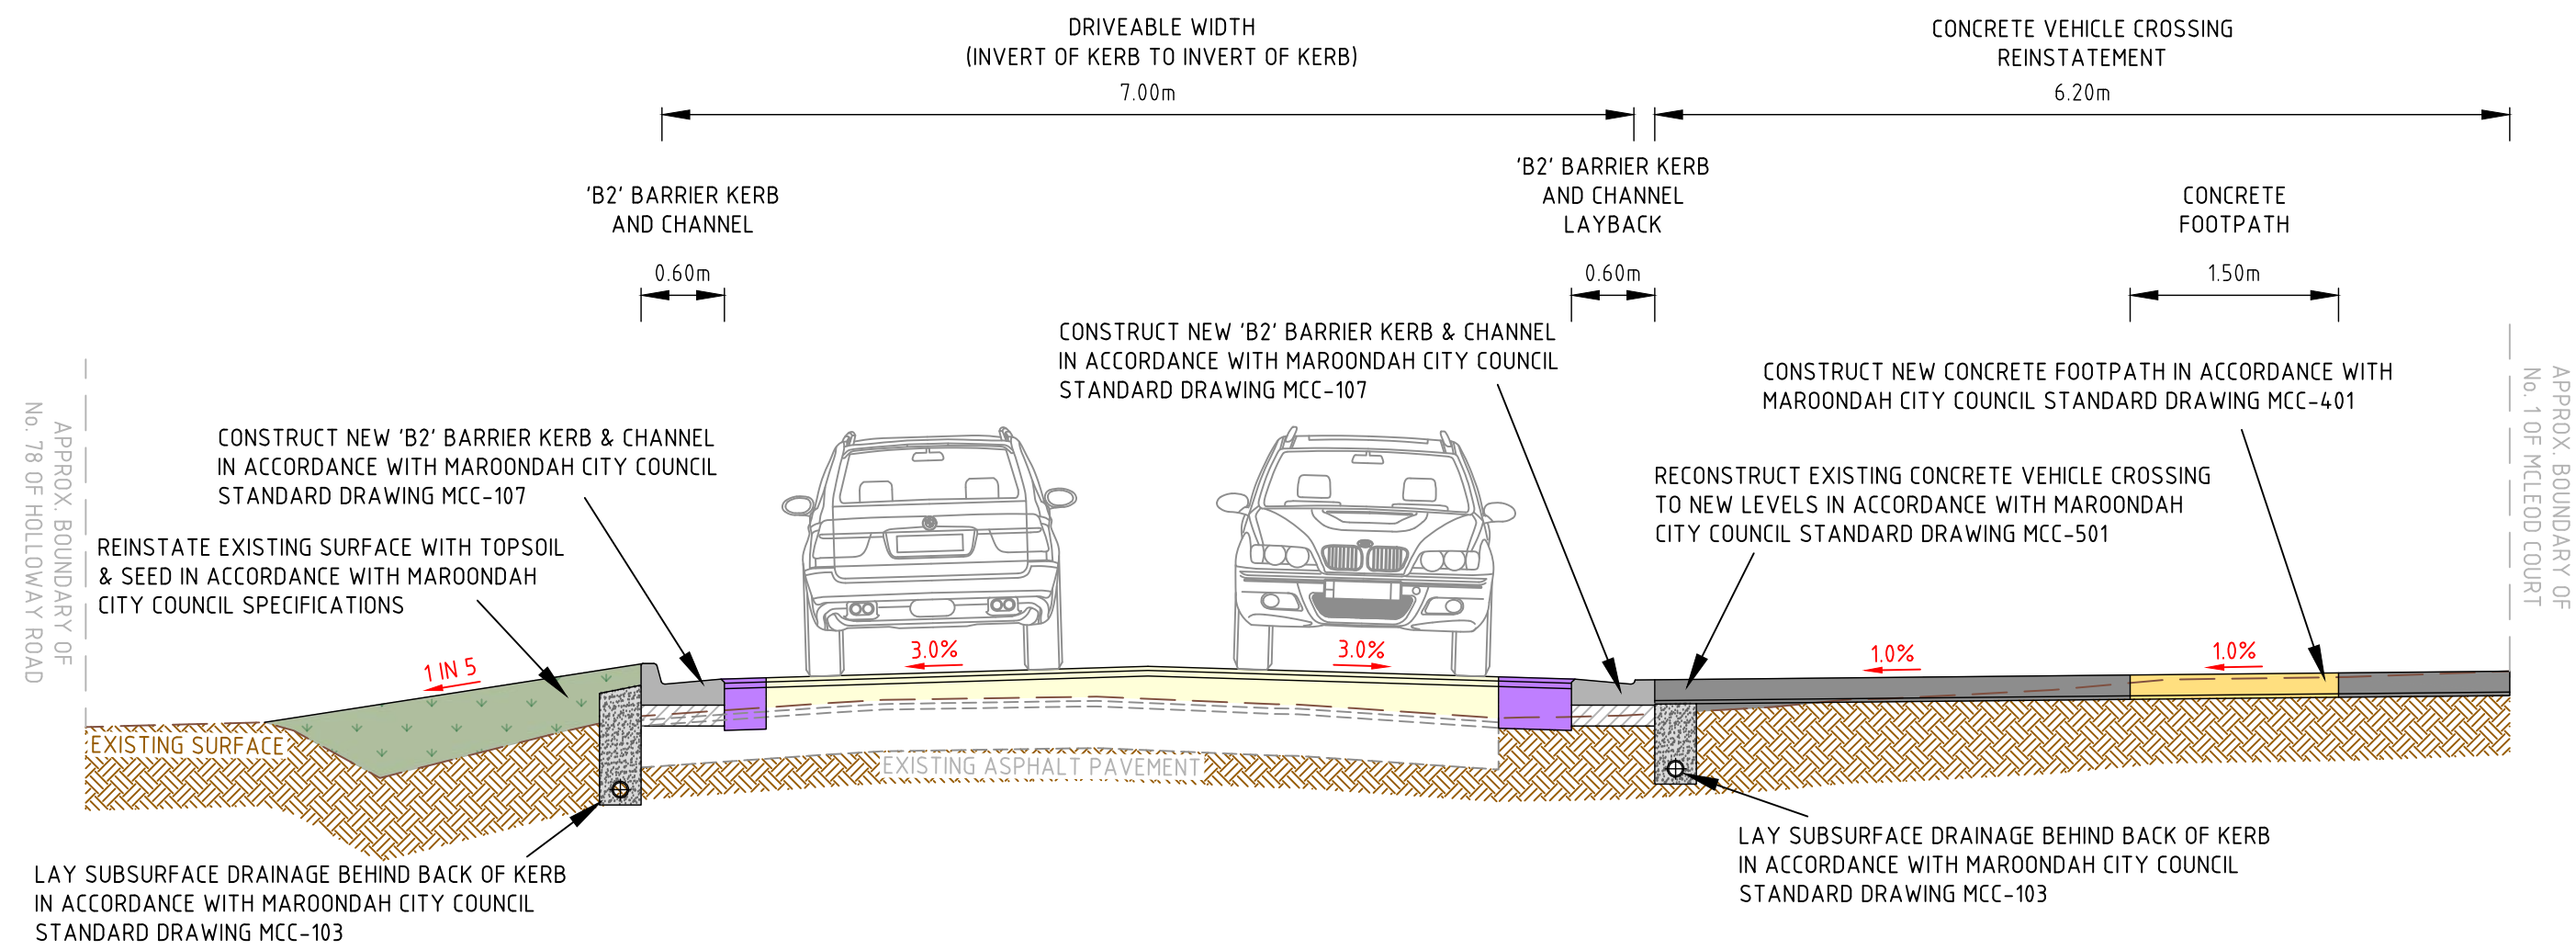

TYPICAL SECTION F-F
SCALE 0 0.5 1.0 1.5 2.0 2.5 METRES


100% DETAILED DESIGN
NOT FOR CONSTRUCTION

				THIS DRAWING IS COPYRIGHT TO FMG ENGINEERING. NO PART OF THIS DRAWING, INCLUDING THE WHOLE OR PART, SHALL BE USED FOR ANY PURPOSE OR SITE OTHER THAN WHICH IT WAS PREPARED, NOR BY ANY THIRD PARTY, WITHOUT THE PRIOR WRITTEN CONSENT OF FMG ENGINEERING.
F	100% DETAILED DESIGN - ISSUED FOR REVIEW	20-03-2026	KC	KC
E	100% DETAILED DESIGN - ISSUED FOR REVIEW	20-02-2026	KC	KC
D	80% DETAILED DESIGN - ISSUED FOR REVIEW	05-08-2025	KC	KC
C	FUNCTIONAL DESIGN - ISSUED FOR REVIEW	08-10-2024	KC	KC
B	FUNCTIONAL DESIGN - ISSUED FOR REVIEW	05-06-2024	KC	KC
A	FUNCTIONAL DESIGN - ISSUED FOR REVIEW	14-03-2024	KC	SS
REV	DESCRIPTION	DATE	INIT	APP

CLIENT



ORIENTATION

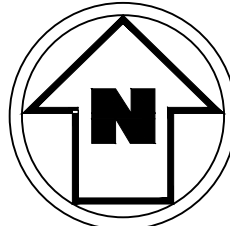

HEIGHT DATUM

AHD

COORDINATE DATUM

MGA 20 ZONE 55

SURVEY DATE

NOVEMBER 2023

AERIAL IMAGE DATE

12-02-2022



ADELAIDE
MELBOURNE
SYDNEY
BRISBANE

ENGINEERING FORWARD THINKING

P 03 9815 7600 2 Domville Ave, Hawthorn VIC 3122

fmgeengineering.com.au | P 1300 975 878 | ABN 58 083 071 185

ISO 9001 Quality Management System | ISO 45001 OH&S Management System

CLIENT

MAROONDAH CITY COUNCIL

PROJECT TITLE

ROAD AND DRAINAGE RECONSTRUCTION WORKS

SITE ADDRESS

HOLLOWAY ROAD
CROYDON NORTH, VIC, 3136

DRAWING TITLE

TYPICAL SECTIONS D-D, E-E, AND F-F

DESIGNED

GK / KC

CHECKED

AH

SCALE

1:50@A1

SITE ID & JOB NO.

S65864-287037

DRAWING NO.

C084

DATE STARTED

DECEMBER 2023

REV.


F

NO. OF SHEETS


156




WARNING
BEWARE UNDERGROUND SERVICES
THE LOCATIONS OF SERVICES ARE APPROXIMATE ONLY AND THEIR EXACT POSITION SHOULD BE PROVEN ON SITE. NO GUARANTEE IS GIVEN THAT ALL EXISTING SERVICES ARE SHOWN

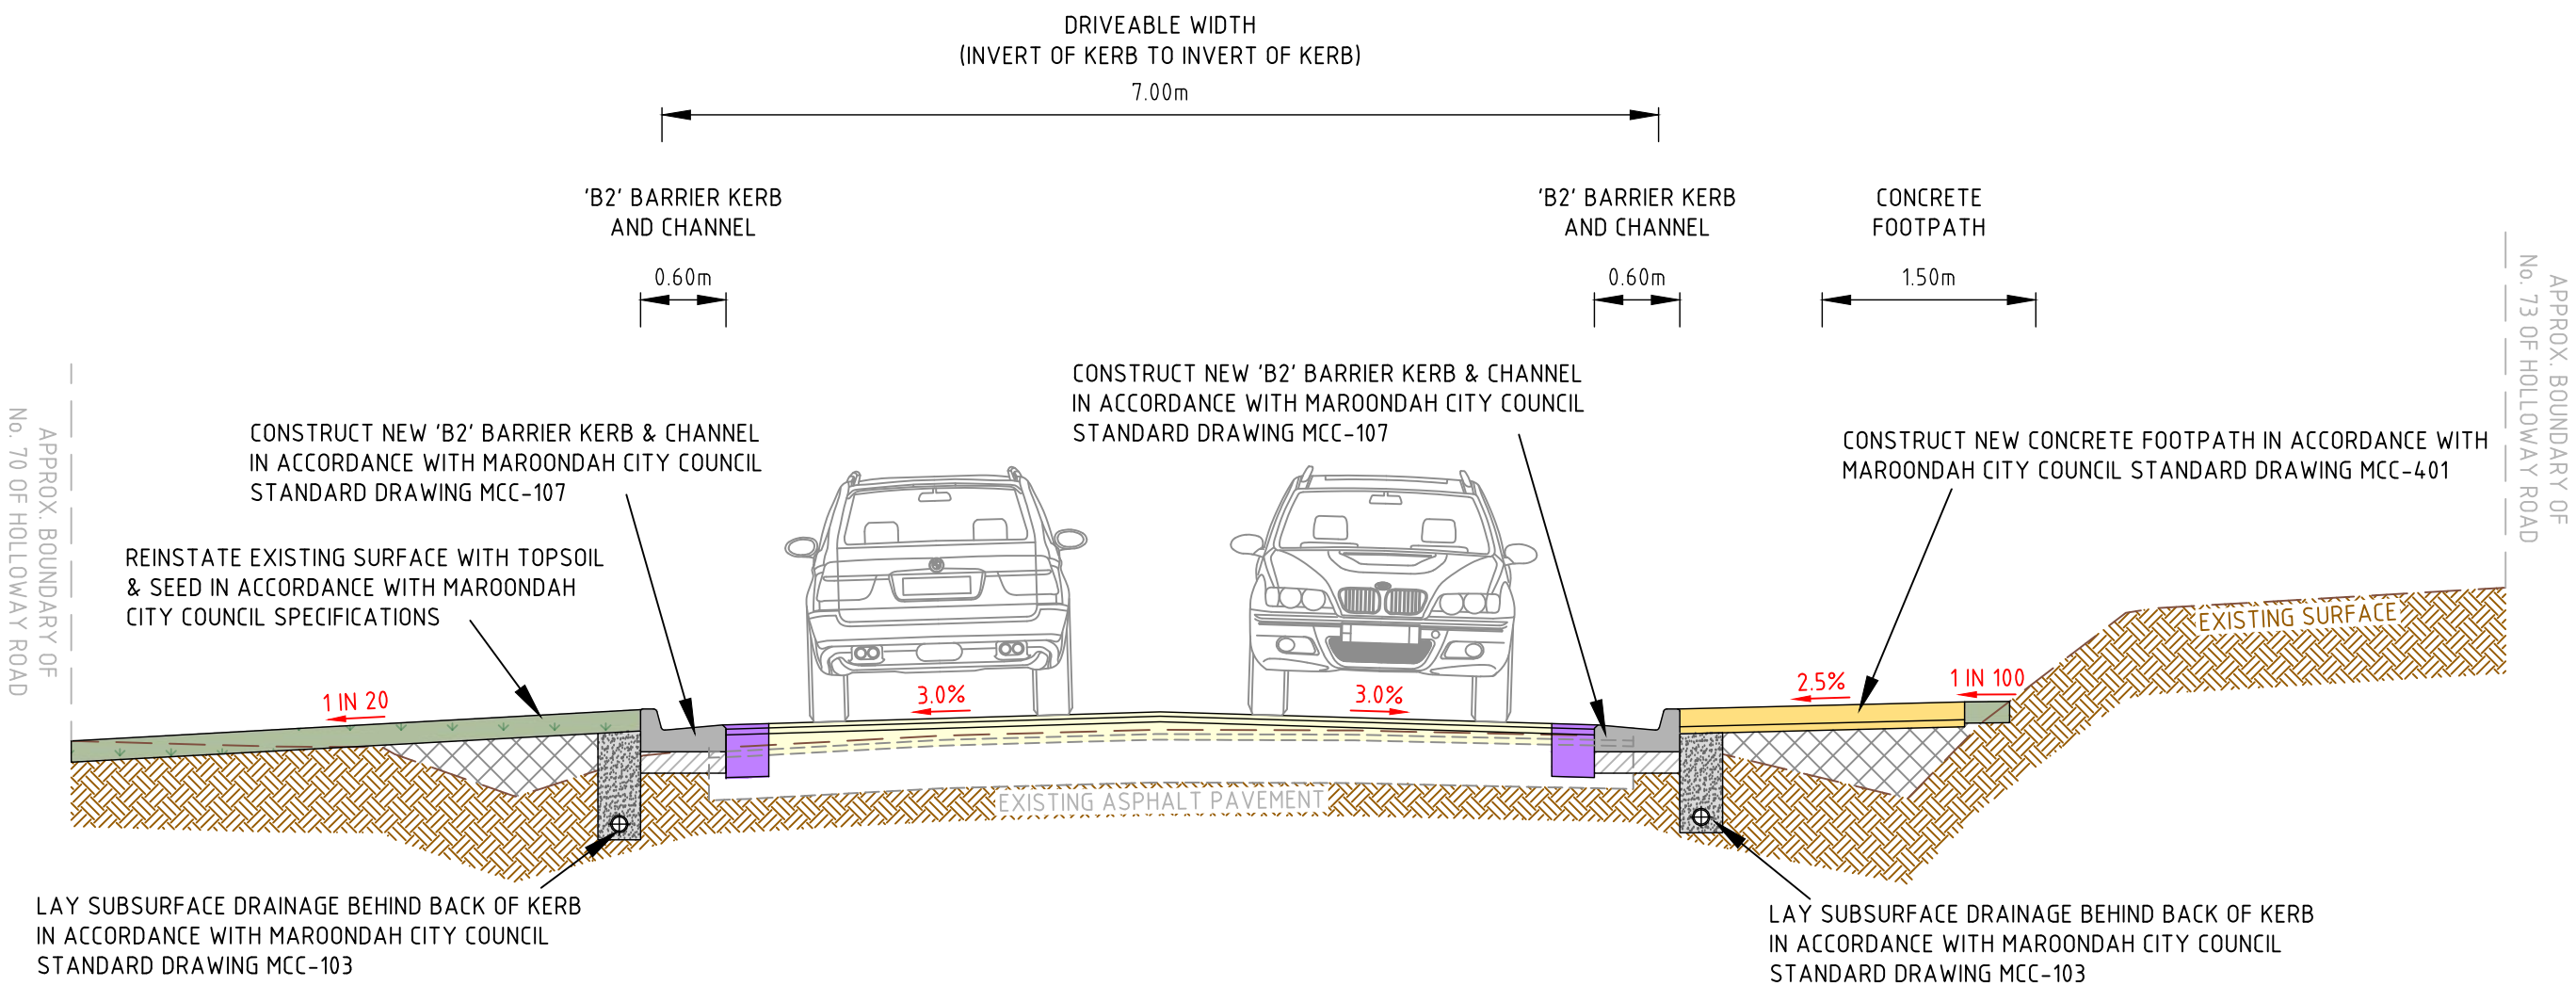

TYPICAL SECTION G-G
SCALE 0 0.5 1.0 1.5 2.0 2.5 METRES

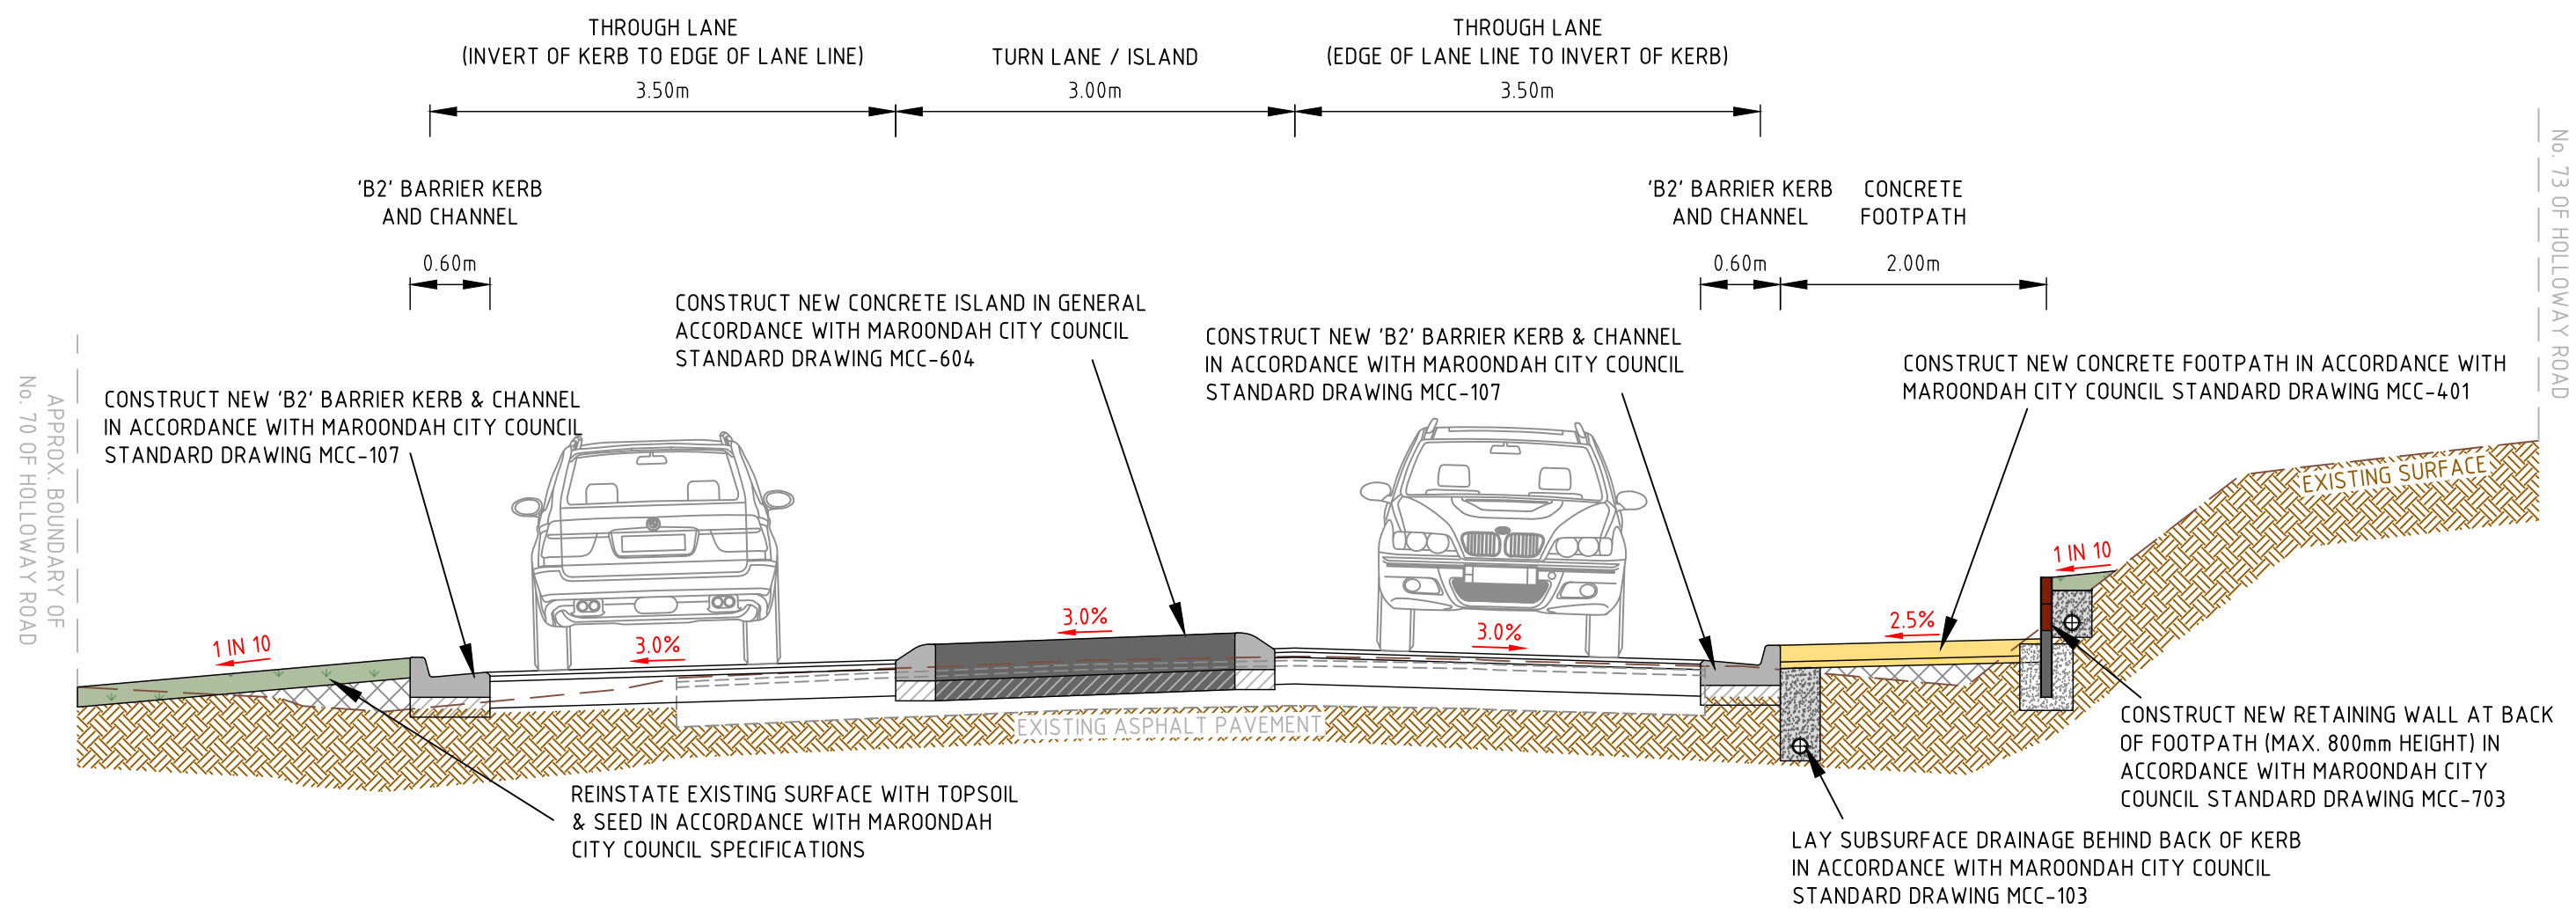

TYPICAL SECTION H-H
SCALE 0 0.5 1.0 1.5 2.0 2.5 METRES

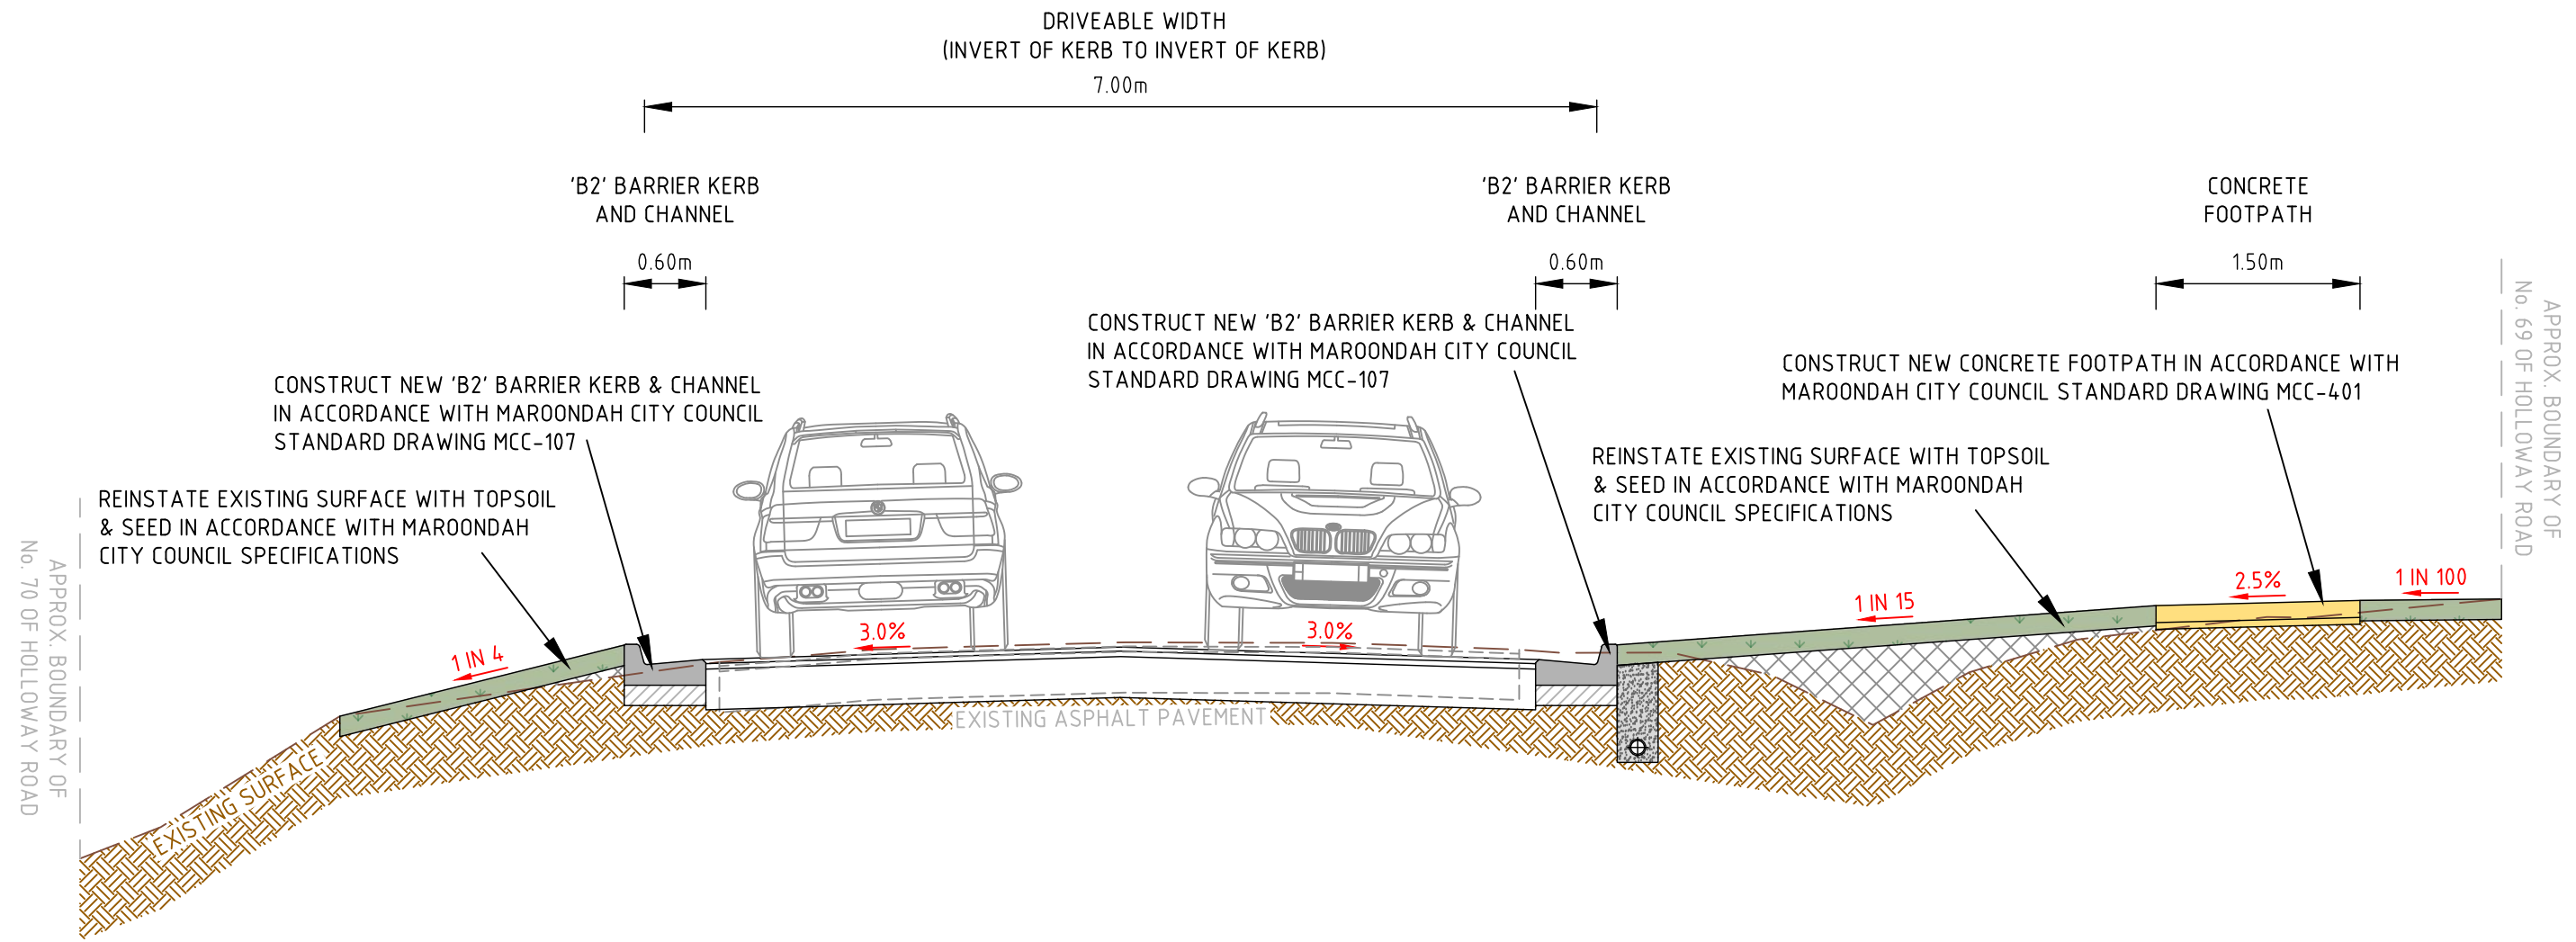


TYPICAL SECTION I-I
SCALE 0 0.5 1.0 1.5 2.0 2.5 METRES

100% DETAILED DESIGN
NOT FOR CONSTRUCTION



				THIS DRAWING IS COPYRIGHT TO FMG ENGINEERING. NO PART OF THIS DRAWING, INCLUDING THE WHOLE OR PART, SHALL BE USED FOR ANY PURPOSE OR SITE OTHER THAN WHICH IT WAS PREPARED, NOR BY ANY THIRD PARTY, WITHOUT THE PRIOR WRITTEN CONSENT OF FMG ENGINEERING.	CLIENT		ORIENTATION 	HEIGHT DATUM AHD		ADELAIDE MELBOURNE SYDNEY BRISBANE	CLIENT MAROONDAH CITY COUNCIL	DESIGNED GK / KC	DRAWN EW / KC
F	100% DETAILED DESIGN - ISSUED FOR REVIEW	20-03-2026	KC	KC	CONTRACTORS MUST SET OUT ALL WORK AND VERIFY ALL CONDITIONS, LEVELS AND DIMENSIONS ON SITE PRIOR TO COMMENCEMENT OF ANY WORK OR MAKING OF ANY SHOP DRAWINGS WHICH MUST BE SUBMITTED AND APPROVED PRIOR TO ANY MANUFACTURE.			COORDINATE DATUM MGA 20 ZONE 55	ENGINEERING FORWARD THINKING		PROJECT TITLE ROAD AND DRAINAGE RECONSTRUCTION WORKS	CHECKED AH	No. OF SHEETS 156
E	100% DETAILED DESIGN - ISSUED FOR REVIEW	20-02-2026	KC	KC				SURVEY DATE NOVEMBER 2023	P 03 9815 7600 2 Domville Ave, Hawthorn VIC 3122		SITE ADDRESS HOLLOWAY ROAD CROYDON NORTH, VIC, 3136	SCALE 1:50@A1	DATE STARTED DECEMBER 2023
D	80% DETAILED DESIGN - ISSUED FOR REVIEW	05-08-2025	KC	KC	ALL WORK MUST BE EXECUTED IN ACCORDANCE WITH THE RULES, REGULATIONS, BY LAWS AND REQUIREMENTS OF ALL AUTHORITIES HAVING JURISDICTION OVER ANY PART OF THE WORK.			AERIAL IMAGE DATE 12-02-2022	fmgengineering.com.au P 1300 975 878 ABN 58 083 071 185		DRAWING TITLE TYPICAL SECTIONS G-G, H-H, AND I-I	SITE ID & JOB No. S65864-287037	REV.
C	FUNCTIONAL DESIGN - ISSUED FOR REVIEW	08-10-2024	KC	KC					ISO 9001 Quality Management System ISO 45001 OH&S Management System			DRAWING No. C085	
B	FUNCTIONAL DESIGN - ISSUED FOR REVIEW	05-06-2024	KC	KC									
A	FUNCTIONAL DESIGN - ISSUED FOR REVIEW	14-03-2024	KC	SS									
REV	DESCRIPTION	DATE	INIT	APP	ELECTRONIC COPIES OF THIS DRAWING ARE NOT TO BE USED FOR DIMENSIONAL SETOUT.								




WARNING
BEWARE UNDERGROUND SERVICES
THE LOCATIONS OF SERVICES ARE APPROXIMATE ONLY AND THEIR EXACT POSITION SHOULD BE PROVEN ON SITE. NO GUARANTEE IS GIVEN THAT ALL EXISTING SERVICES ARE SHOWN

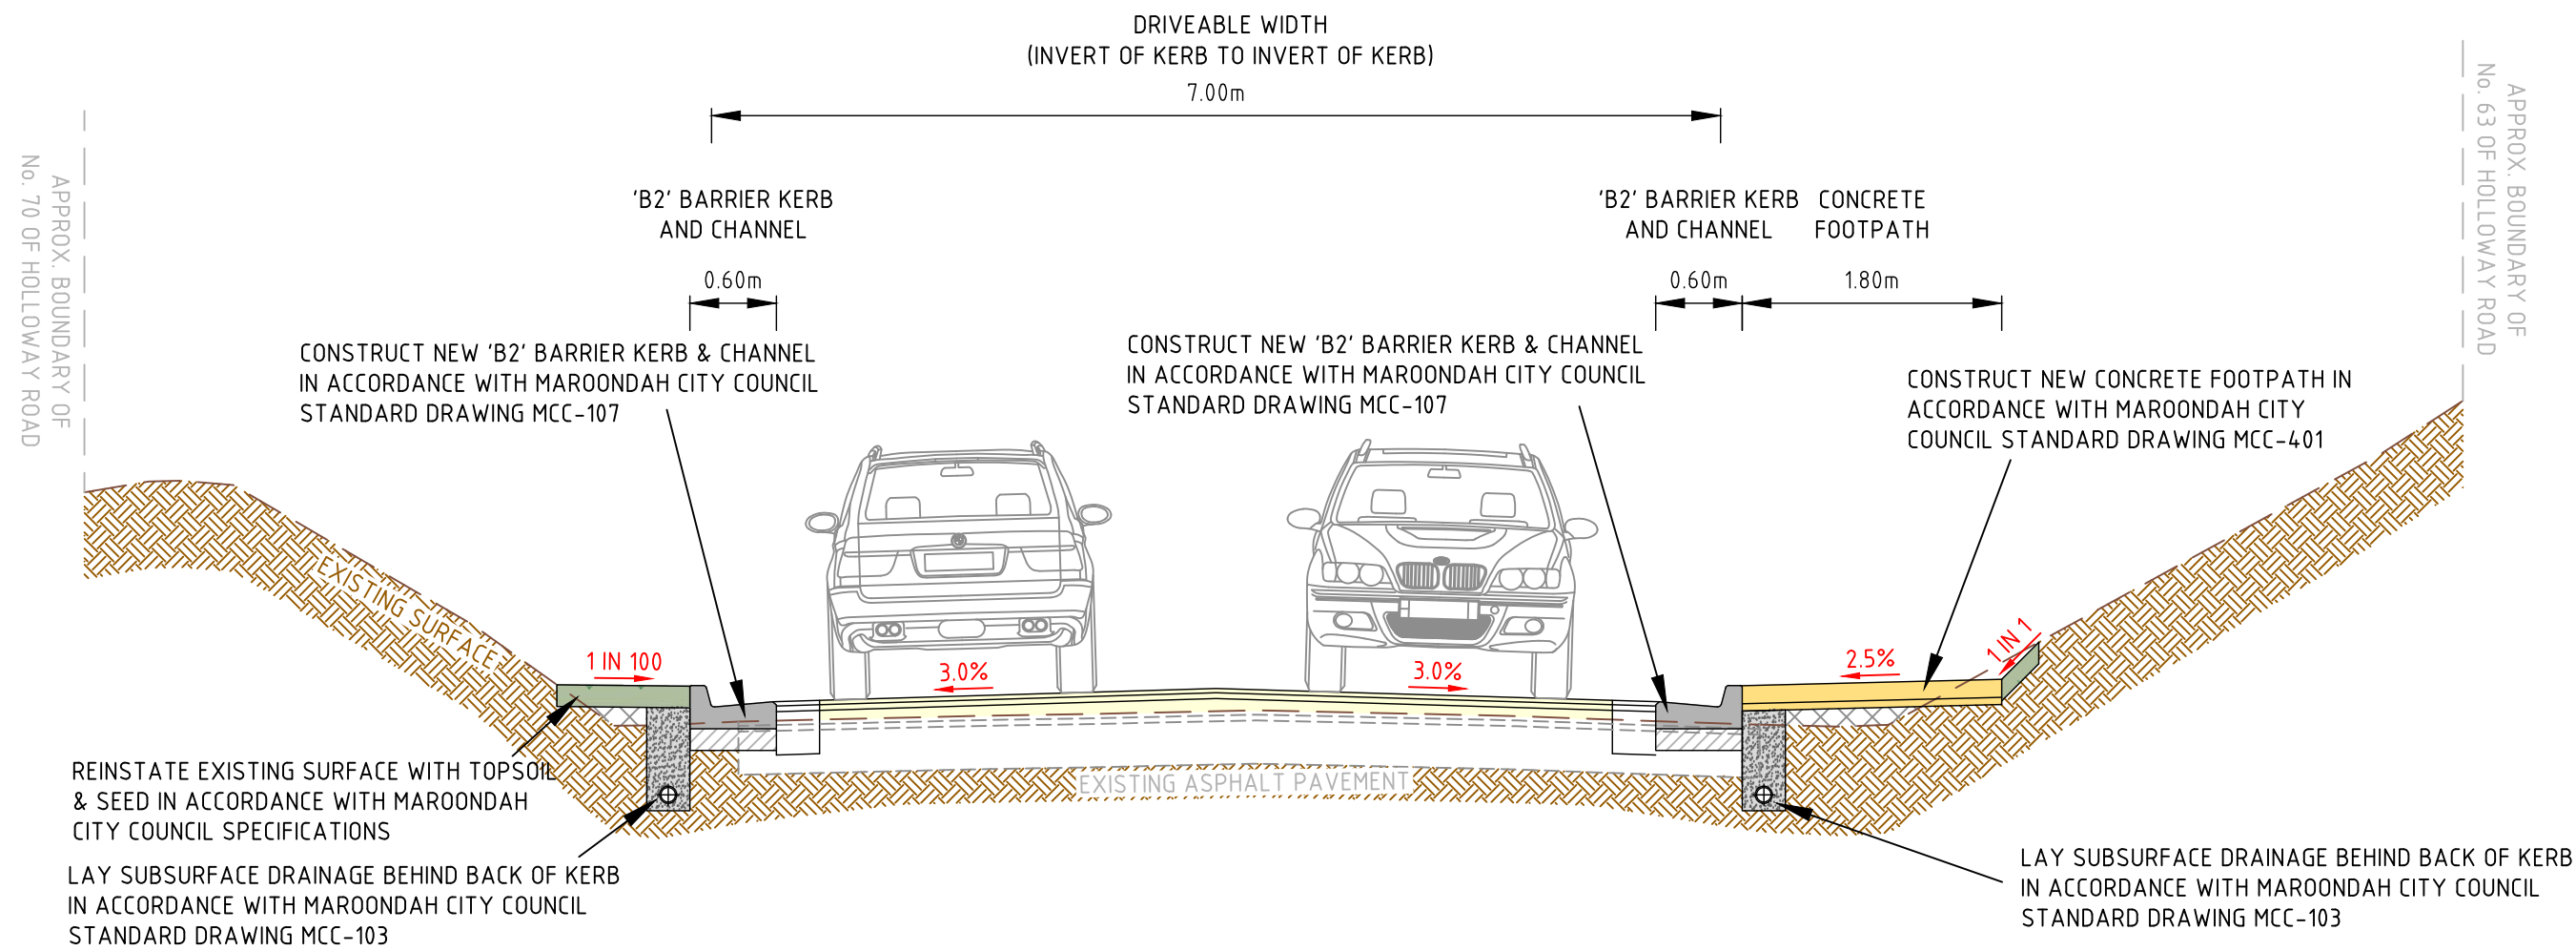

TYPICAL SECTION J-J

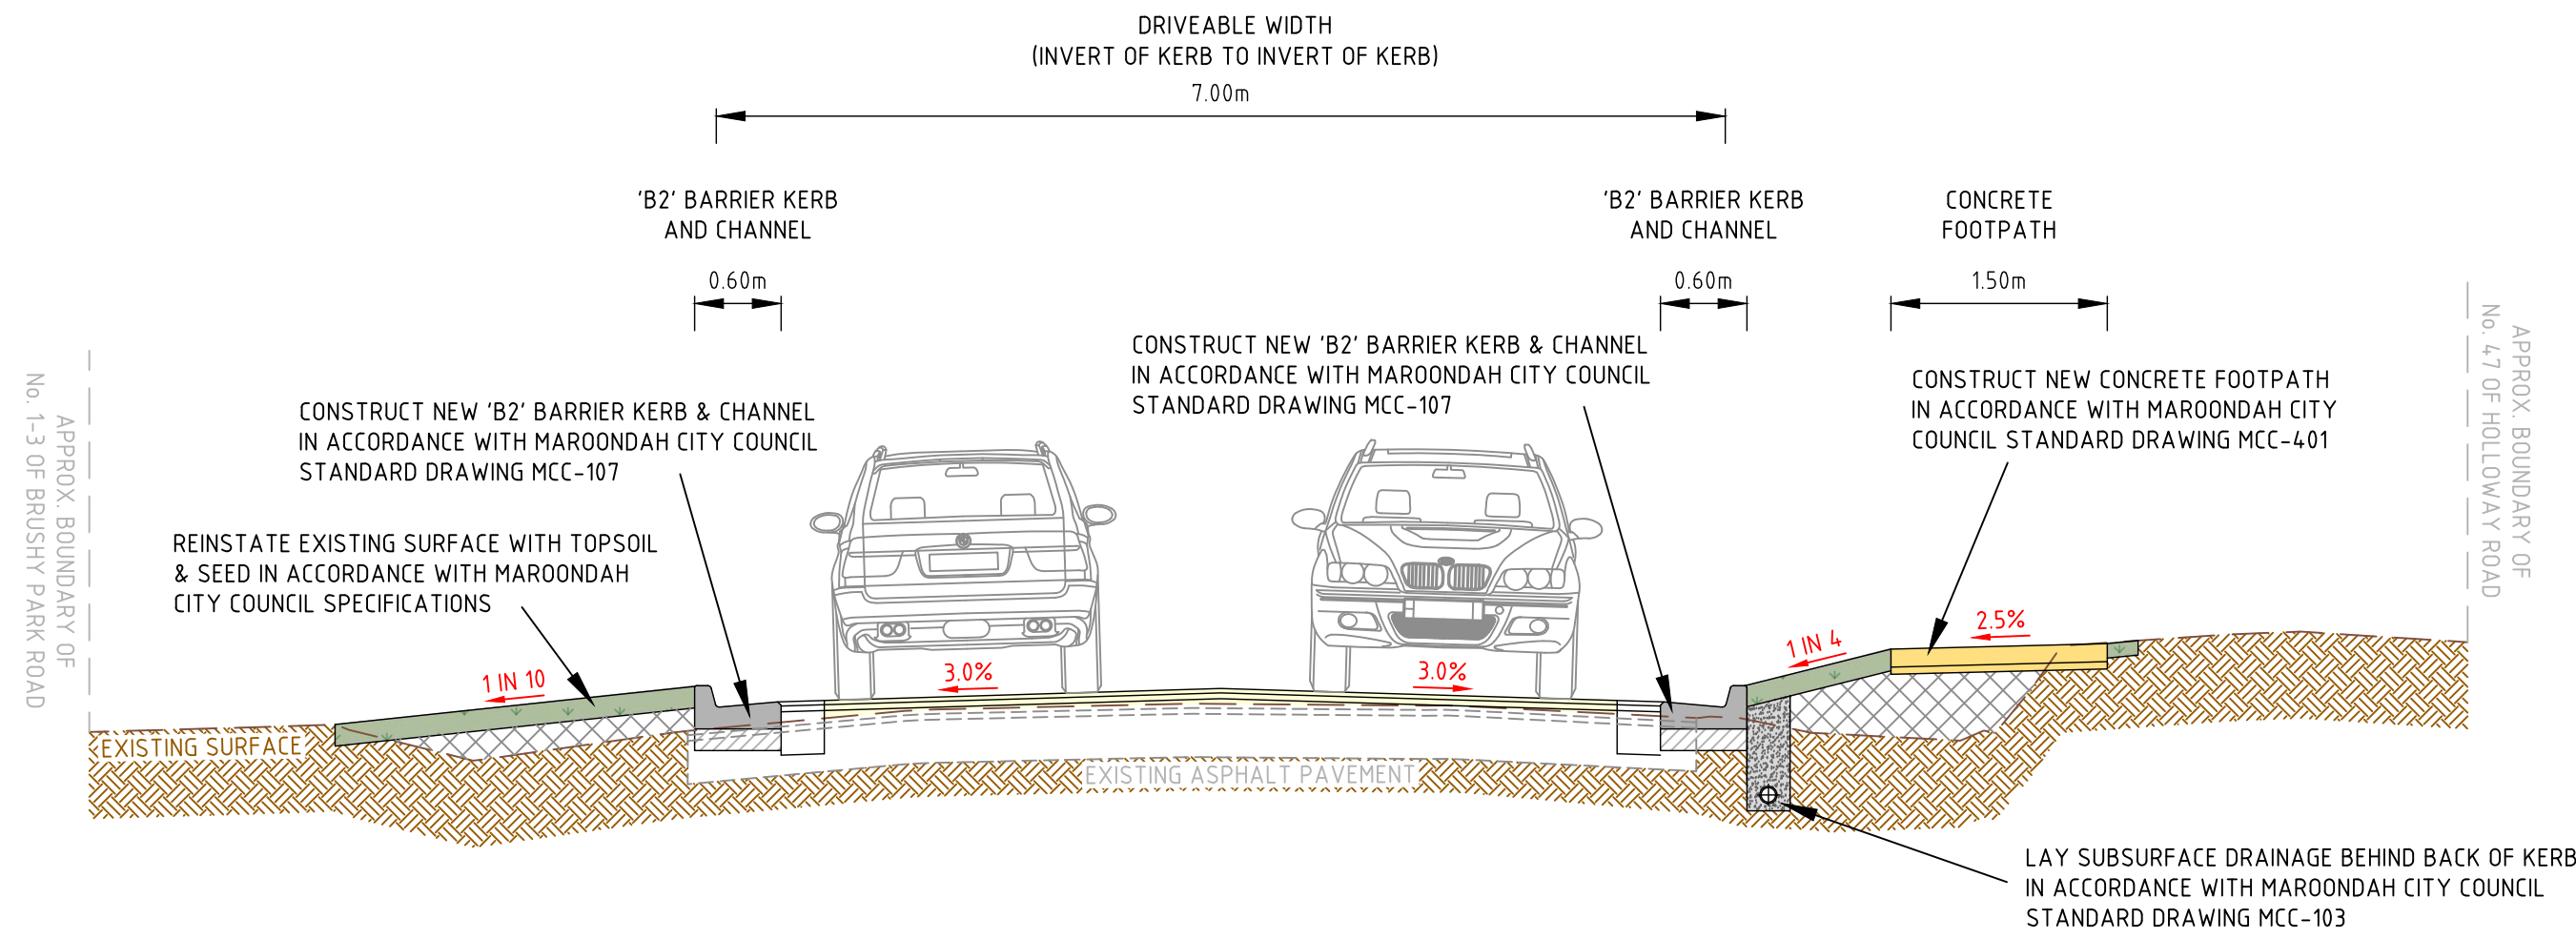 

TYPICAL SECTION K-K

 

100% DETAILED DESIGN
NOT FOR CONSTRUCTION

				THIS DRAWING IS COPYRIGHT TO FMG ENGINEERING. NO PART OF THIS DRAWING, INCLUDING THE WHOLE OR PART, SHALL BE USED FOR ANY PURPOSE OR SITE OTHER THAN WHICH IT WAS PREPARED, NOR BY ANY THIRD PARTY, WITHOUT THE PRIOR WRITTEN CONSENT OF FMG ENGINEERING.	CLIENT		ORIENTATION 	HEIGHT DATUM AHD		ADELAIDE MELBOURNE SYDNEY BRISBANE	CLIENT MAROONDAH CITY COUNCIL	DESIGNED GK / KC	DRAWN EW / KC
F	100% DETAILED DESIGN - ISSUED FOR REVIEW	20-03-2026	KC	KC	CONTRACTORS MUST SET OUT ALL WORK AND VERIFY ALL CONDITIONS, LEVELS AND DIMENSIONS ON SITE PRIOR TO COMMENCEMENT OF ANY WORK OR MAKING OF ANY SHOP DRAWINGS WHICH MUST BE SUBMITTED AND APPROVED PRIOR TO ANY MANUFACTURE.			COORDINATE DATUM MGA 20 ZONE 55			PROJECT TITLE ROAD AND DRAINAGE RECONSTRUCTION WORKS	CHECKED AH	No. OF SHEETS 156
E	100% DETAILED DESIGN - ISSUED FOR REVIEW	20-02-2026	KC	KC				SURVEY DATE NOVEMBER 2023			SITE ADDRESS HOLLOWAY ROAD CROYDON NORTH, VIC, 3136	SCALE 1:50@A1	DATE STARTED DECEMBER 2023
D	80% DETAILED DESIGN - ISSUED FOR REVIEW	05-08-2025	KC	KC	ALL WORK MUST BE EXECUTED IN ACCORDANCE WITH THE RULES, REGULATIONS, BY LAWS AND REQUIREMENTS OF ALL AUTHORITIES HAVING JURISDICTION OVER ANY PART OF THE WORK.			AERIAL IMAGE DATE 12-02-2022			DRAWING TITLE TYPICAL SECTIONS J-J, AND K-K	SITE ID & JOB No. S65864-287037	REV.
C	FUNCTIONAL DESIGN - ISSUED FOR REVIEW	08-10-2024	KC	KC								DRAWING No. C086	
B	FUNCTIONAL DESIGN - ISSUED FOR REVIEW	05-06-2024	KC	KC									
A	FUNCTIONAL DESIGN - ISSUED FOR REVIEW	14-03-2024	KC	SS									
REV	DESCRIPTION	DATE	INIT	APP	ELECTRONIC COPIES OF THIS DRAWING ARE NOT TO BE USED FOR DIMENSIONAL SETOUT.								