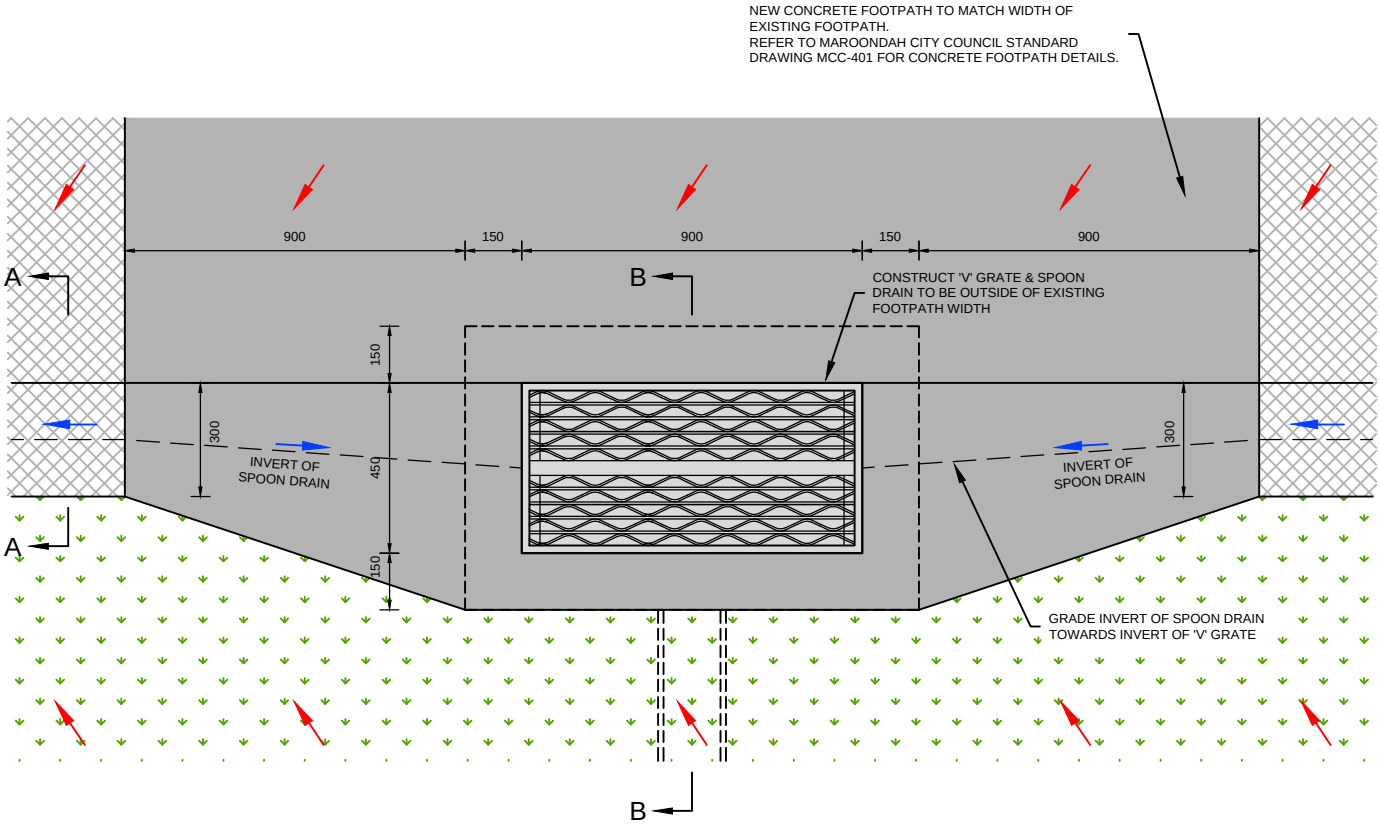

PLAN VIEW

SCALE 1:20 @ A4

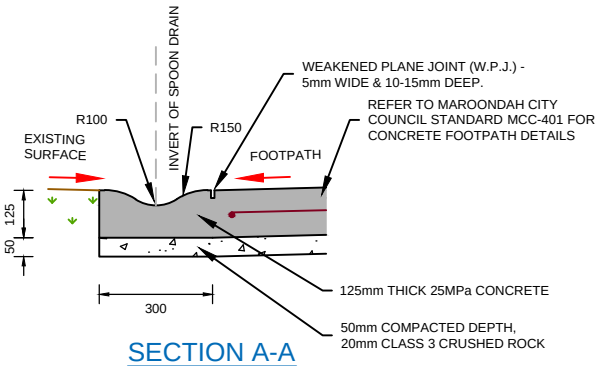

SECTION A-A SPOON DRAIN

SCALE 1:20 @ A4

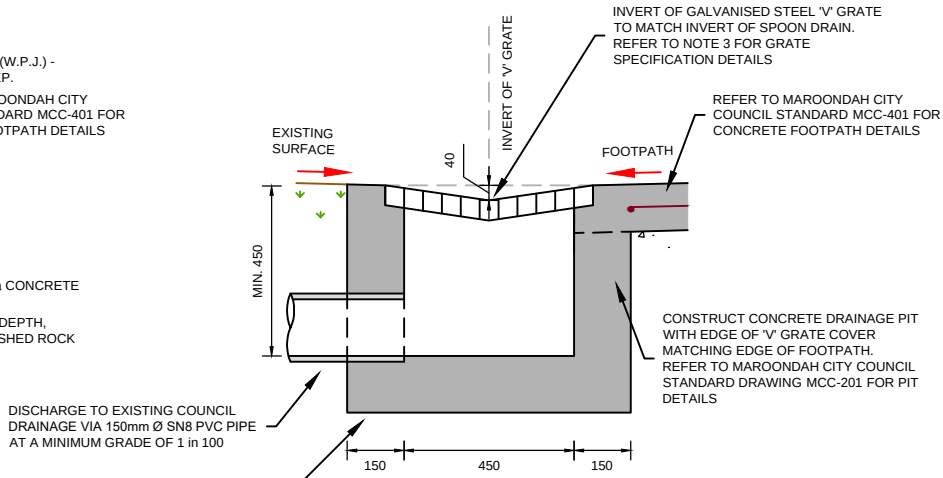

SECTION B-B 'V' GRATED DRAINAGE PIT

SCALE 1:20 @ A4

NOTES:

1. DIMENSIONS IN MILLIMETRES UNLESS OTHERWISE INDICATED.
2. CONCRETE 'V' DRAINAGE PIT SURROUNDS & CONCRETE FOOTPATH TO BE POURED AS ONE.
3. 'V' GRATED PIT LID IS TO BE MINIMUM CLASS B & BICYCLE SAFE IN ACCORDANCE WITH AUSTRALIAN STANDARDS AS 3996:2019, INSTALLED IN ACCORDANCE WITH MANUFACTURER'S SPECIFICATIONS.
4. CLASS 3 CRUSHED ROCK MAY CONTAIN 100% CRUSHED CONCRETE IN ACCORDANCE WITH VICROADS TECHNICAL NOTE TN 107 - USE OF RECYCLED MATERIALS IN ROAD PAVEMENTS.

Maroondah City Council	Title: FOOTPATH WITH CONCRETE SPOON DRAIN & 'V' GRATED DRAINAGE PIT	Revision: 01
		Date: June 2021
		Sheet: 1 of 1
Engineering & Building Services Ph: (03) 9298 4292 www.maroondah.vic.gov.au		Standard Drawing Number: MCC-213